


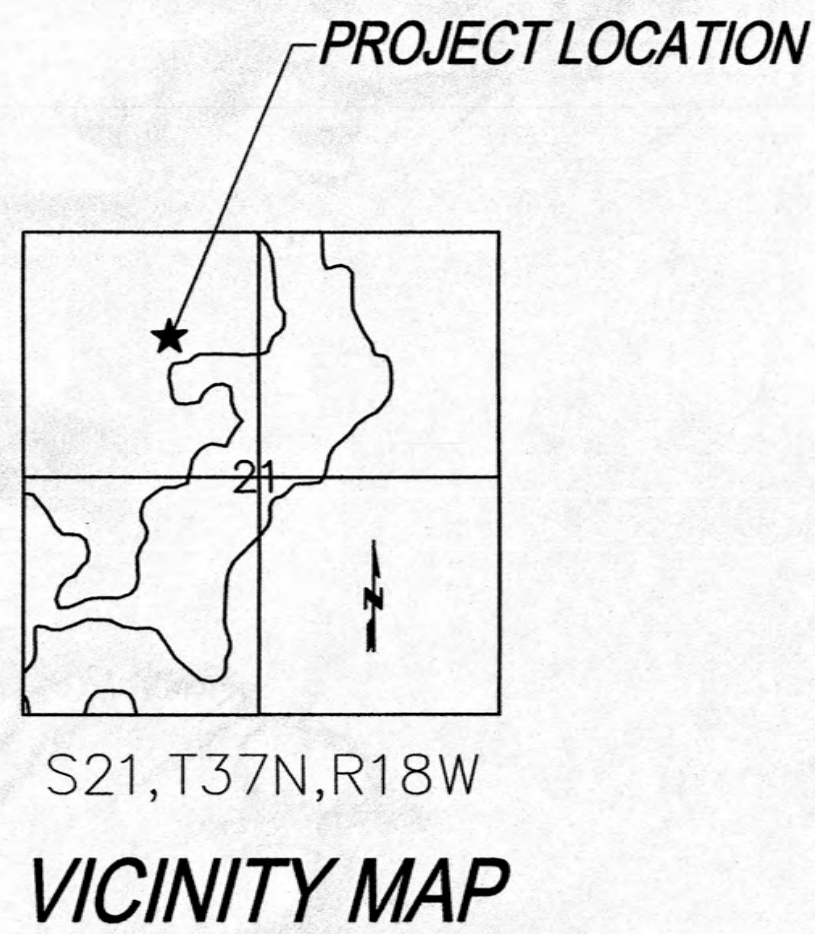



LITTLE TRADE LAKE IS A *CLASS I* LAKE AND AS SUCH REQUIRES A BUILDING SETBACK OF 75 FEET FROM THE ORDINARY HIGHWATER MARK (OHWM). VEGETATION REMOVAL IS RESTRICTED WITHIN 50 FEET OF THE SHORELINE.

FOR ADDITIONAL INFORMATION CONTACT:

BURNETT COUNTY
ZONING AND LAND USE OFFICE
7410 COUNTY ROAD "K"
SUITE 102
SIREN, WISCONSIN

ZONING ADMINISTRATOR: JIM FLANIGAN
ASSISTANT ADMINISTRATOR: CRAIG CONROY

TEL. (715) 349-2138

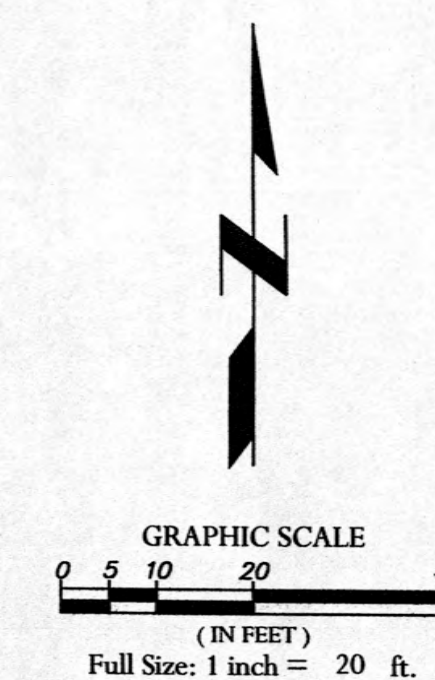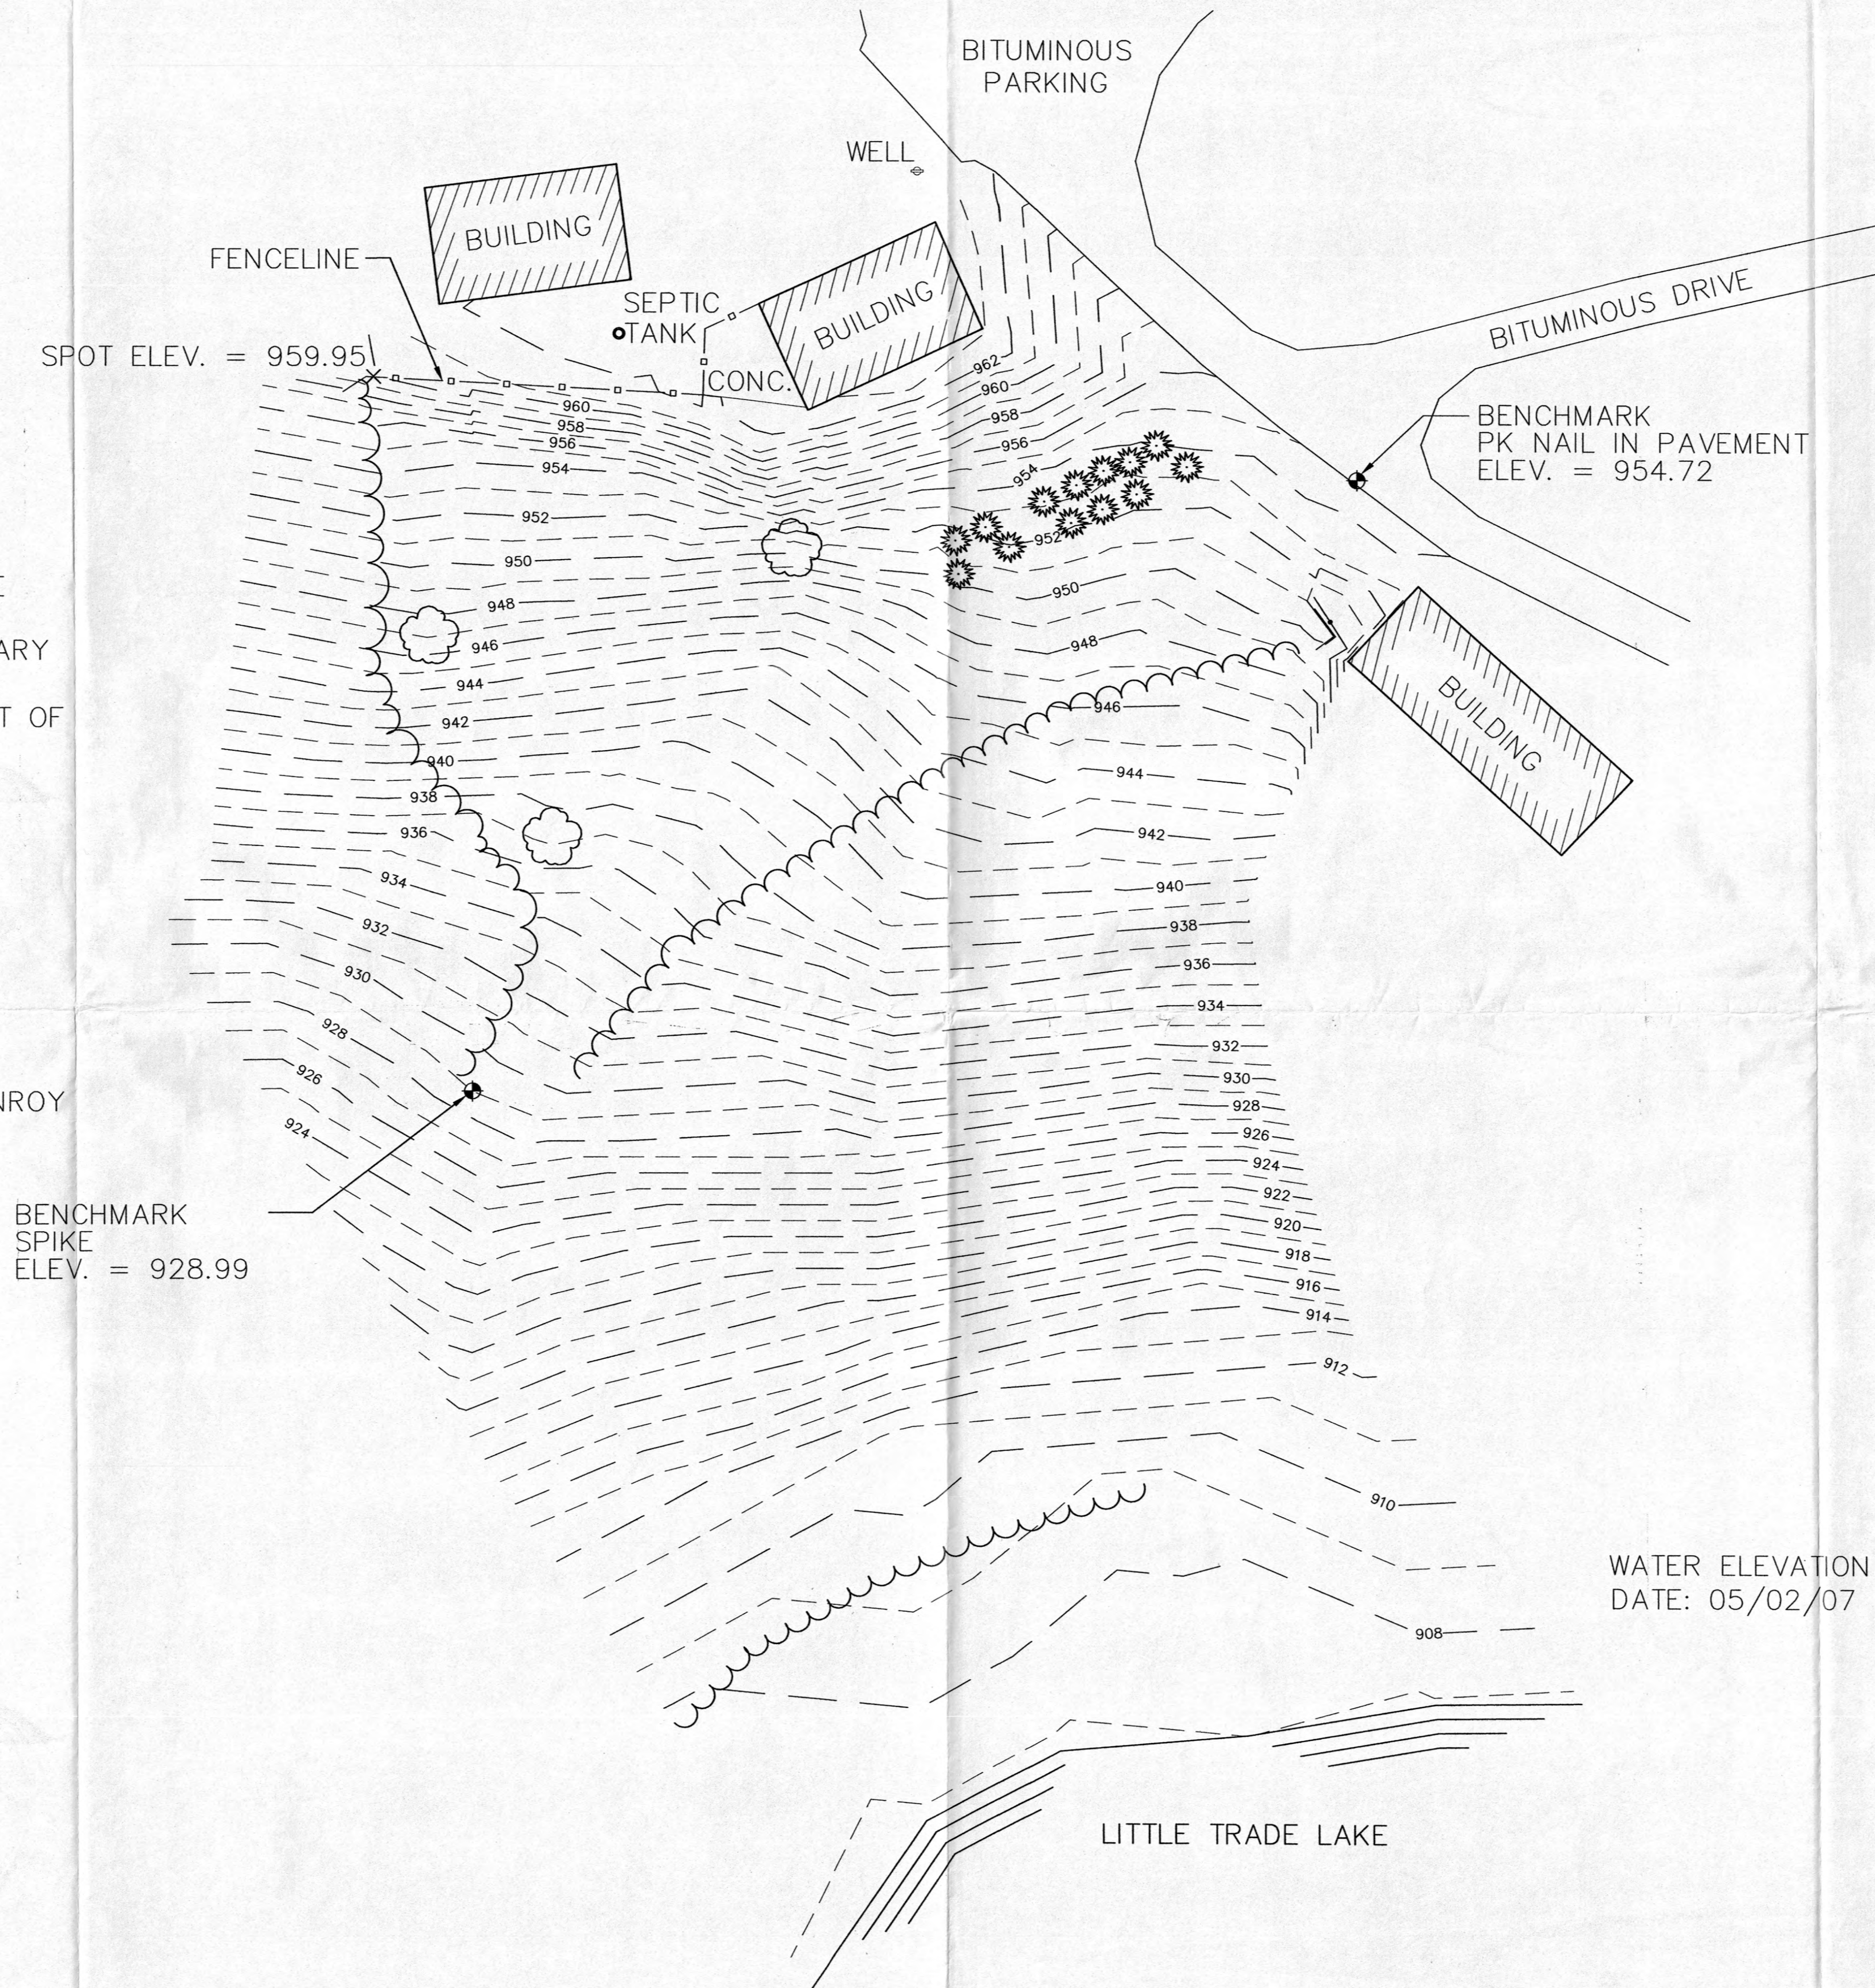

DATE	05/17/07	DRAWN BY	LSE
PROJECT NO.	W1007SU1	BILLING GROUP	
SCALE			
FIELD BOOK			
FILE NAME	SITETOPO.dwg		
REVISION			
REVISION			
PROGRESS	INITIALS	DATE	
PLAN IN HAND			
70% REVIEW			
95% REVIEW			
SHEET			

TOPOGRAPHIC SURVEY
PART OF THE NW 1/4 OF SECTION 21
T37N, R18W, TOWN OF TRADE LAKE
BURNETT COUNTY, WI


JOHN SEEGER, JR
SCD TRADING, LLC
12071 STATE ROAD 48
GRANTSBURG, WI

JEO
Consulting Group, Inc.

Ph: 715.246.6319 PO Box 325 New Richmond, Wisconsin 54017

LITTLE TRADE LAKE
WATER ELEV. = 906.79
DATE: 05/02/2007

1 SITE PLAN
S1 1" = 20'-0"

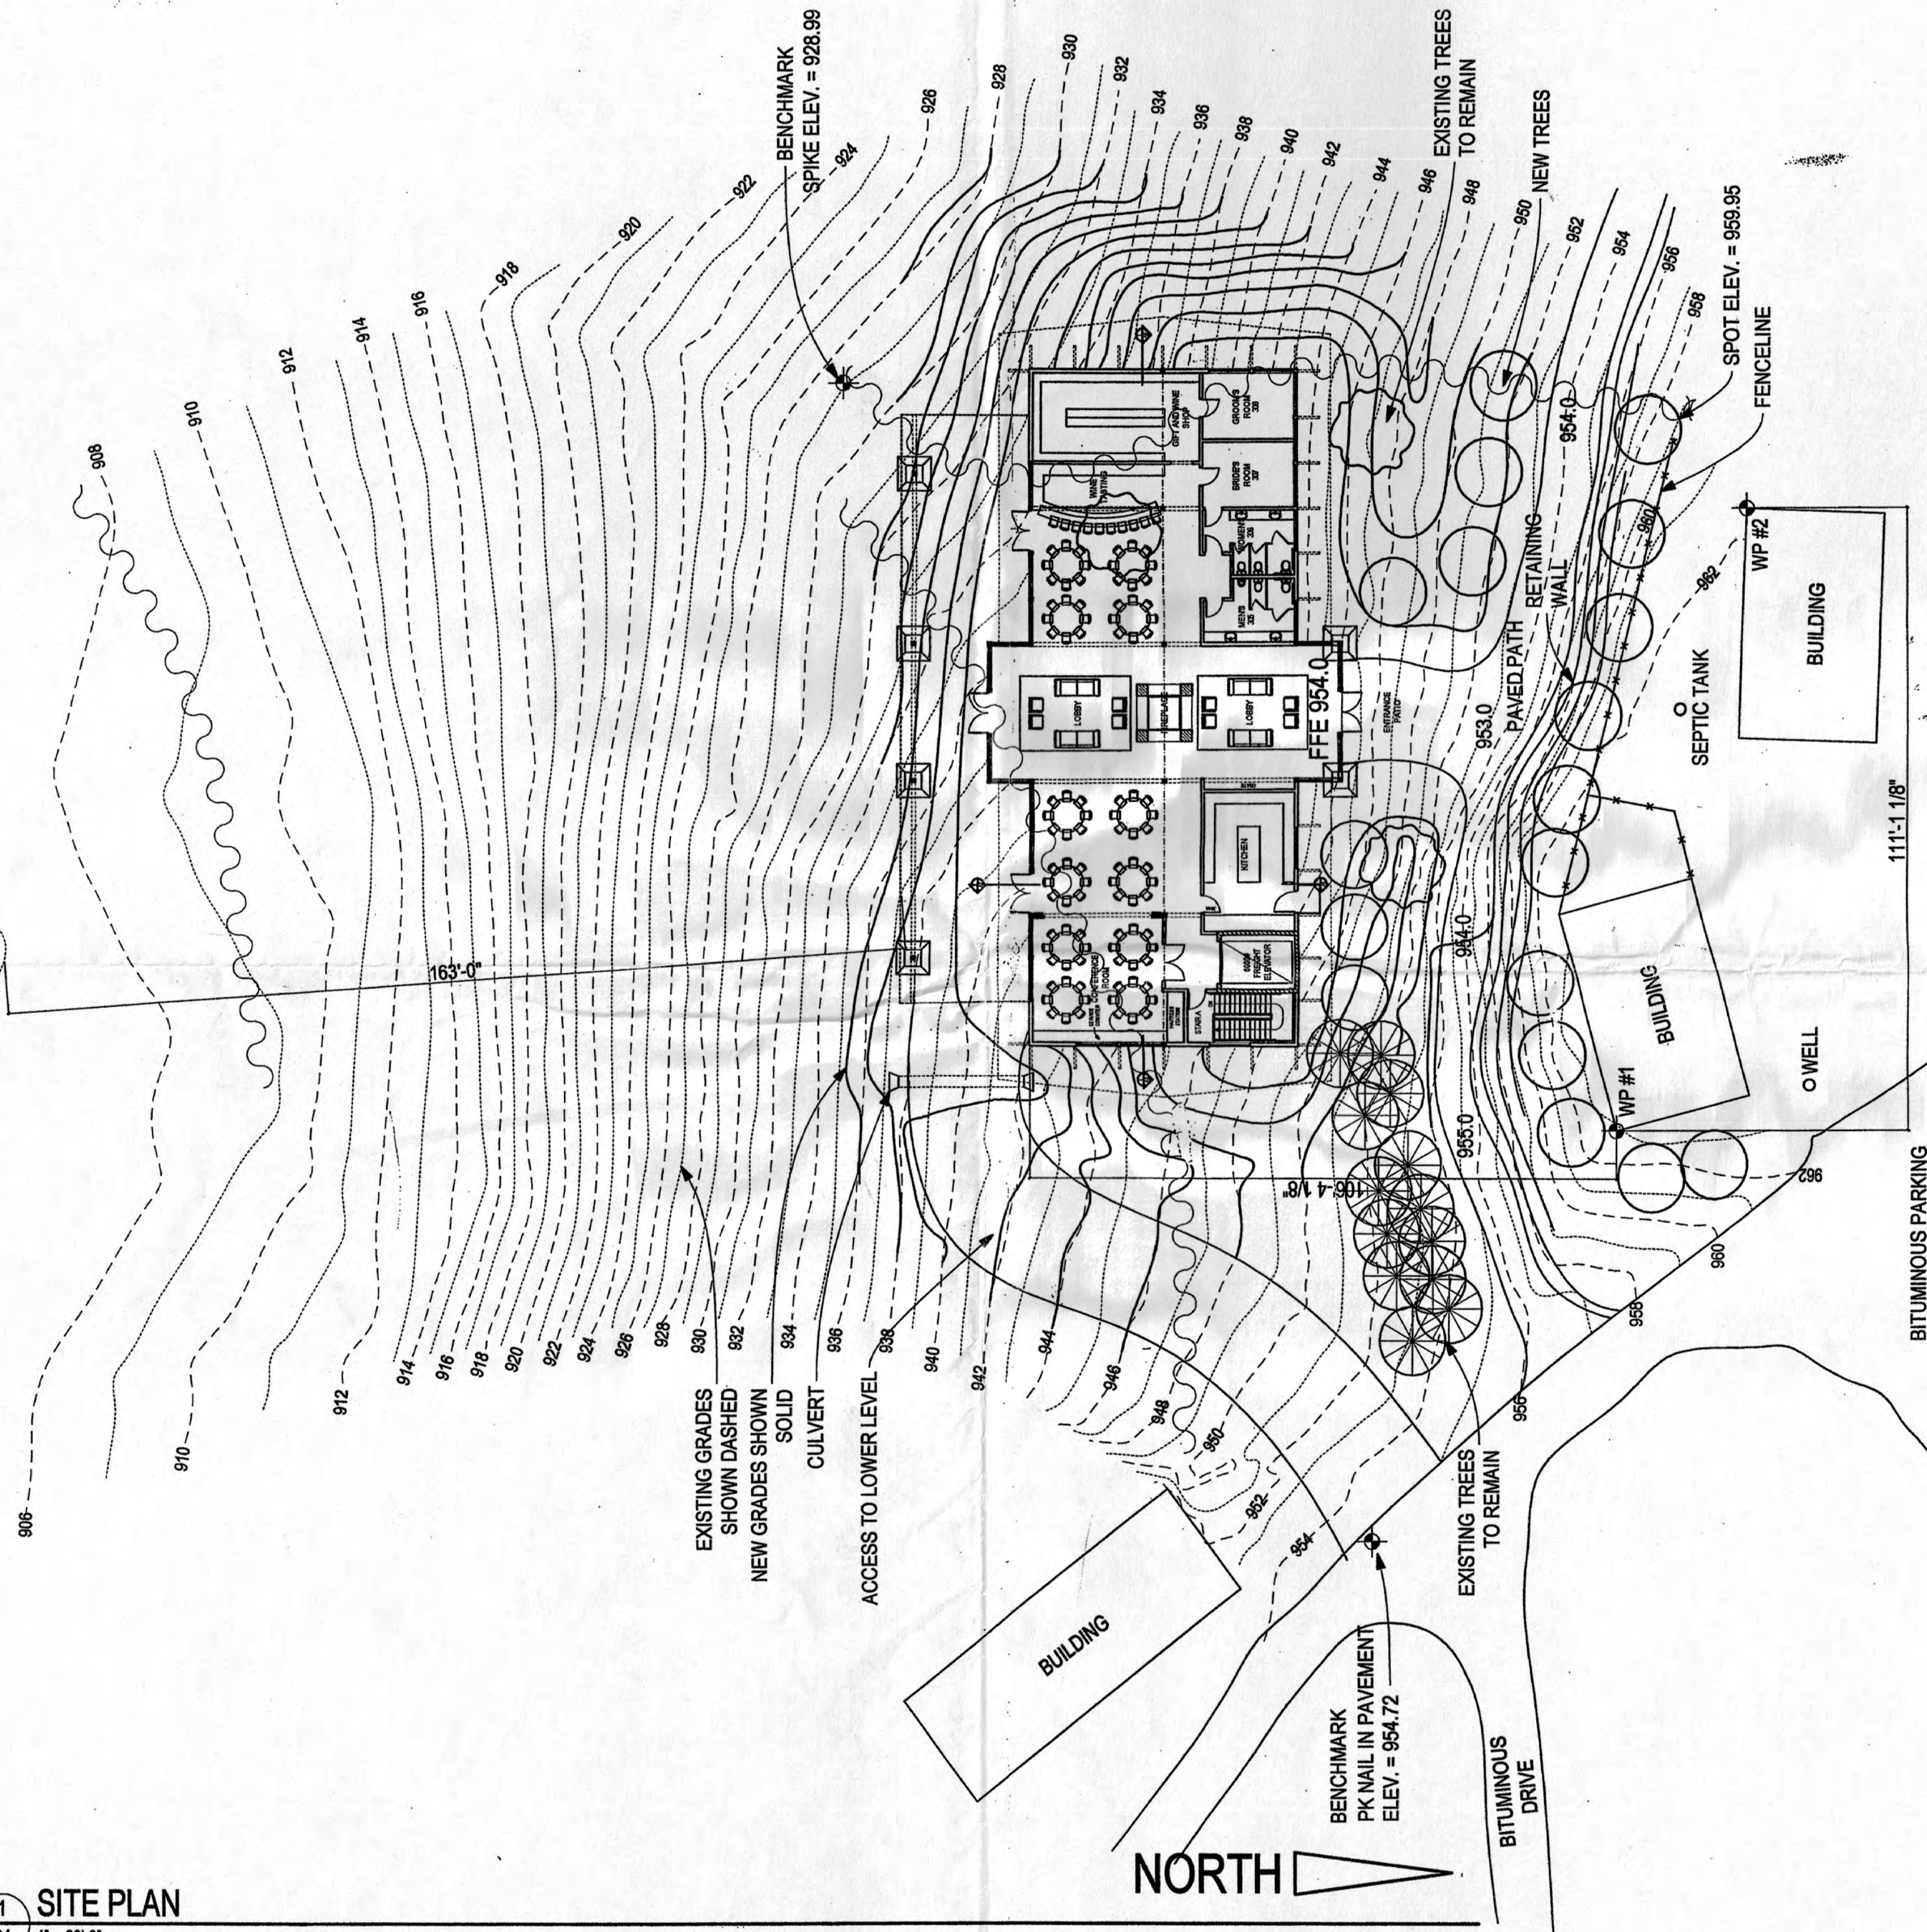

CAULFIELD
ARCHITECTURAL
DESIGN

9388 ERIN COURT
WOODBURY, MINNESOTA 55129

Tel: 651.769.6865
Fax: 651.459.1358

CONSULTANT

CERTIFICATION

DATE REG. NO.

COMMISSION NO.: 07-11

DRAWN BY: BAC

CHECKED BY: BAC

DATE: MAY 31, 2007

BID ISSUE DATE:

REVISION DATES:

PROJECT TITLE

TRADE RIVER WINERY
GRANTSBERG WISCONSIN

OWNER

TRADE RIVER WINERY

SHEET TITLE

SITE PLAN

SHEET NO.
SHEET 1 OF 6

S1

9388 ERIN COURT
WOODBURY, MINNESOTA 55129

Tel: 651.769.6865
Fax: 651.459.1398

CONSULTANT

CERTIFICATION

DATE REG. NO.

COMMISSION NO.: 07-11

DRAWN BY: BAC

CHECKED BY: BAC

DATE: MAY 31, 2007

BID ISSUE DATE:

REVISION DATES:

PROJECT TITLE

TRADE RIVER WINERY
GRANTSBERG WISCONSIN

OWNER


TRADE RIVER WINERY

SHEET TITLE


MAIN FLOOR PLAN AND
NORTHWEST ELEVATION

SHEET NO.
SHEET 2 OF 6

A1

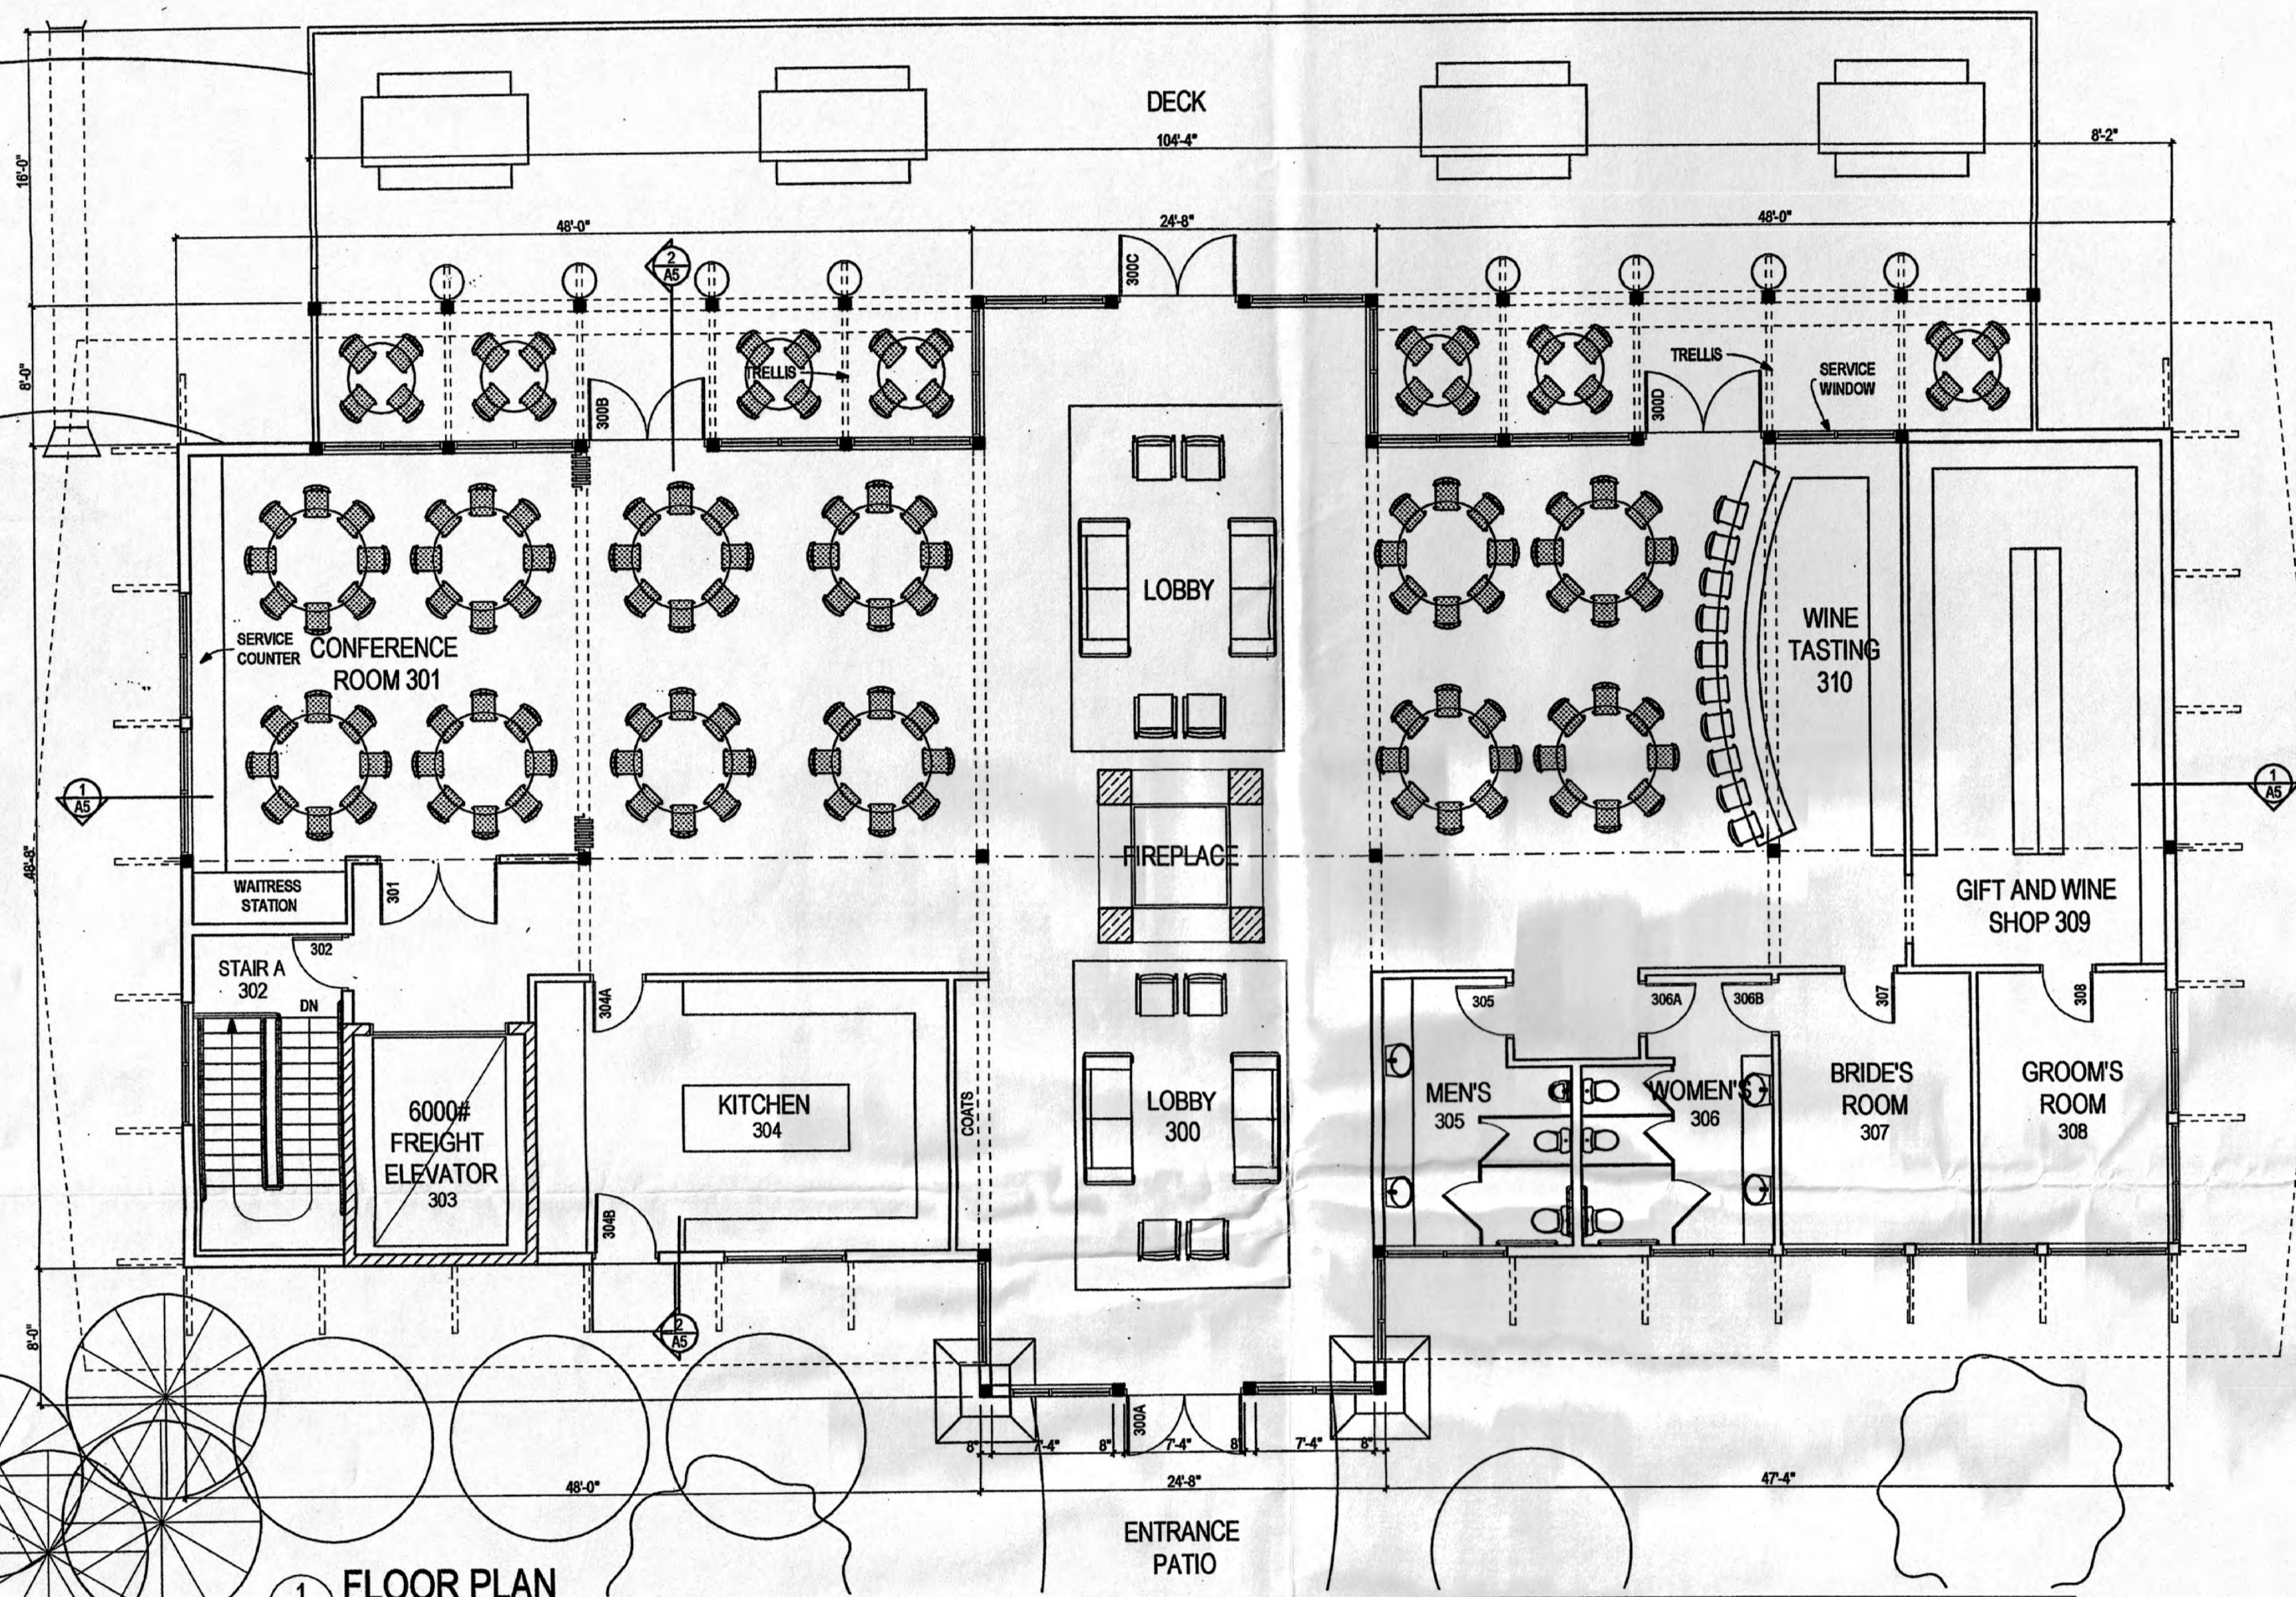

1 FLOOR PLAN
A1 1/8" = 1'-0"

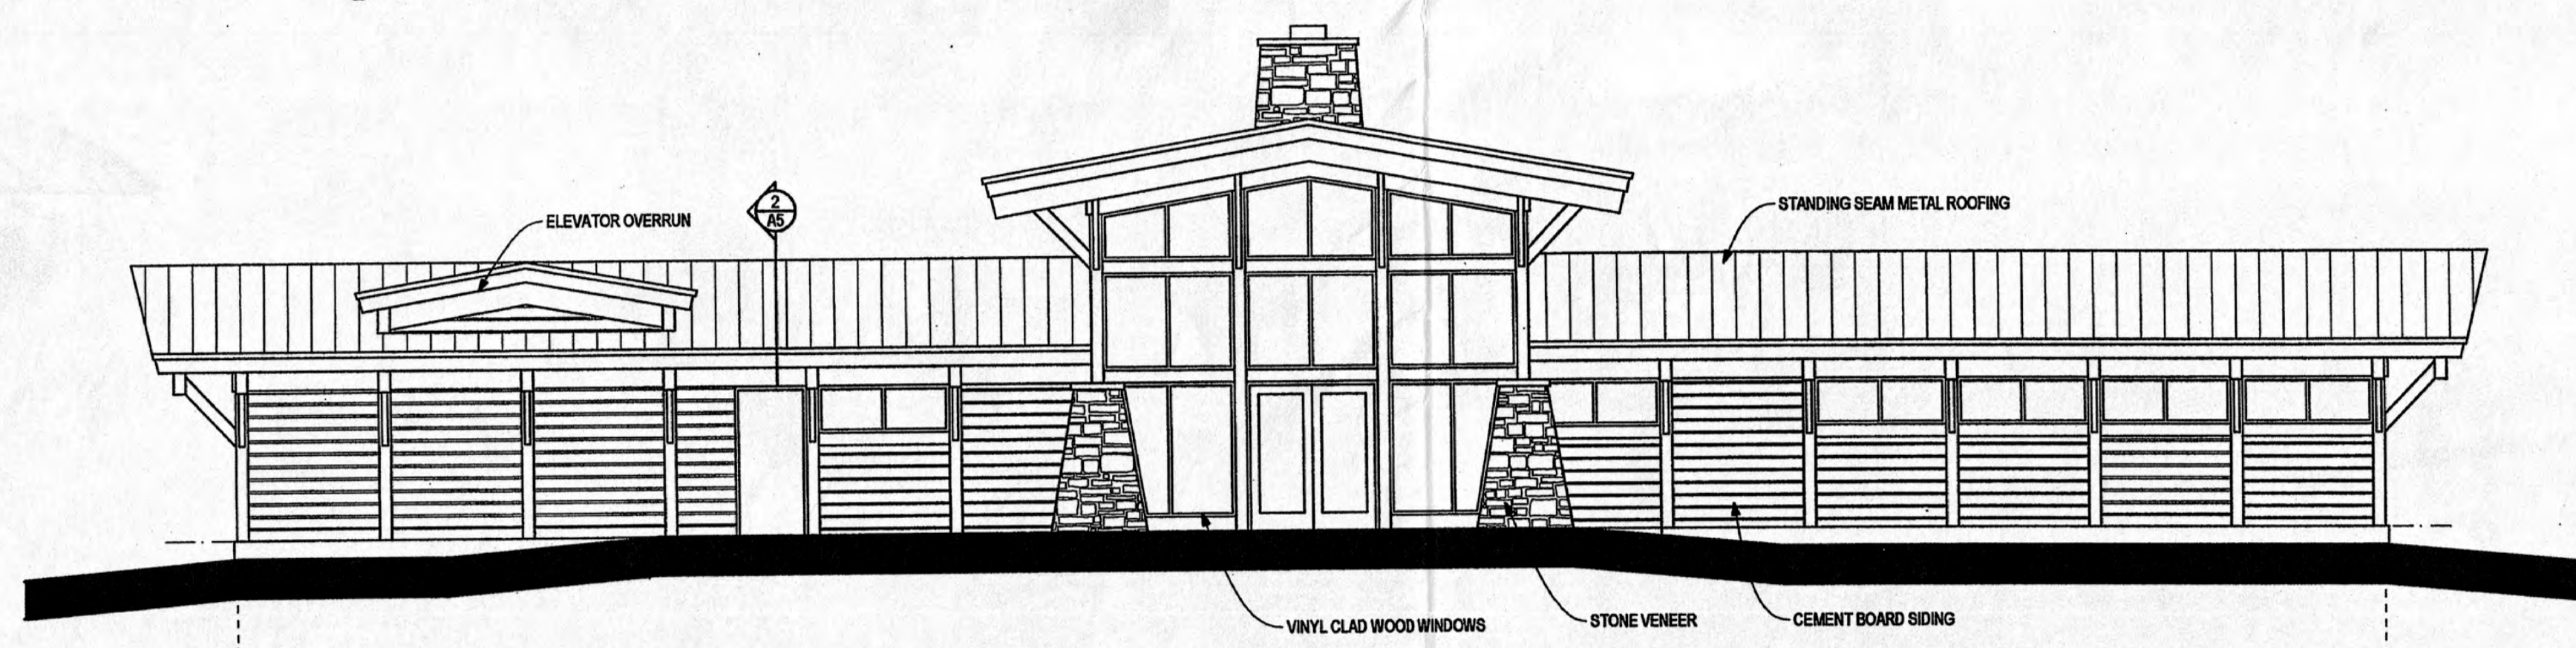

2 NORTHWEST ELEVATION
A1 1/8" = 1'-0"

9388 ERIN COURT
WOODBURY, MINNESOTA 55129

Tel: 651.769.6865
Fax: 651-459-1358

CONSULTANT

CERTIFICATION

DATE REG. NO.

COMMISSION NO.: 07-11

DRAWN BY: BAC

CHECKED BY: BAC

DATE: MAY 31, 2007

BID ISSUE DATE:

REVISION DATES:

PROJECT TITLE

TRADE RIVER WINERY
GRANTSBERG WISCONSIN


OWNER

TRADE RIVER WINERY


SHEET TITLE

ROOF PLAN AND
SOUTHEAST ELEVATION

SHEET NO.
SHEET 3 OF 6

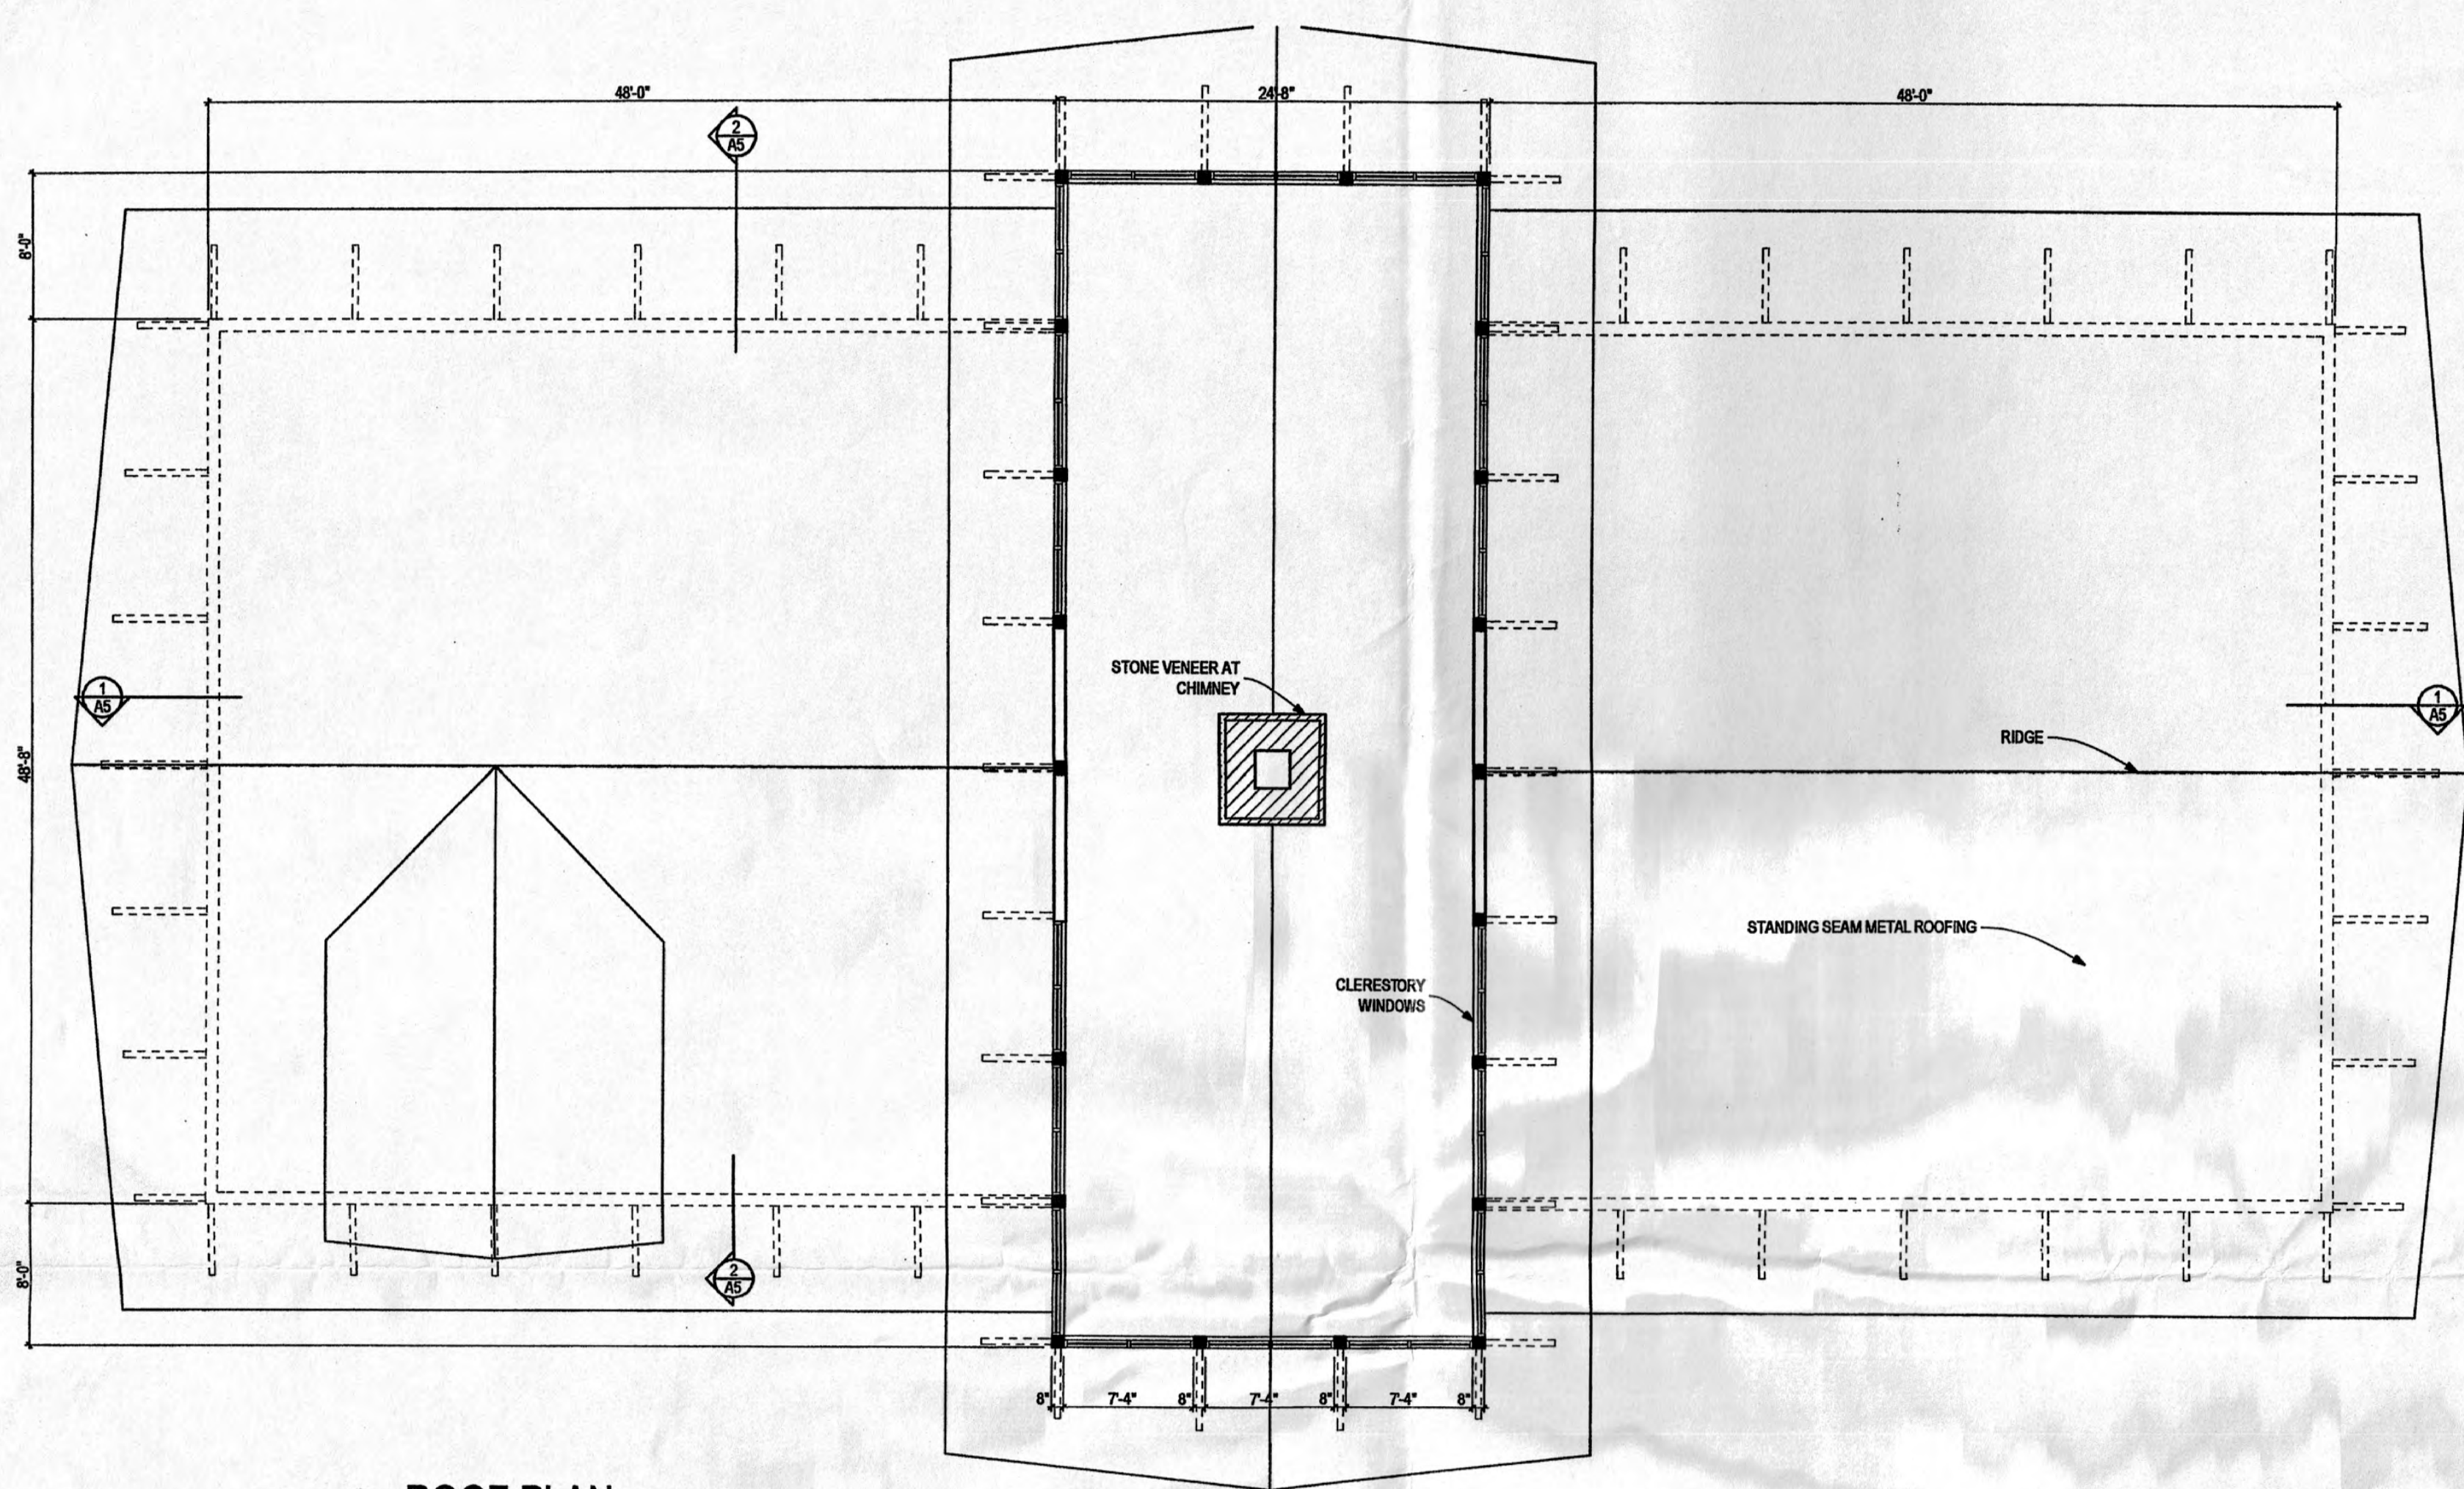

1 ROOF PLAN
A2 1/8" = 1'-0"

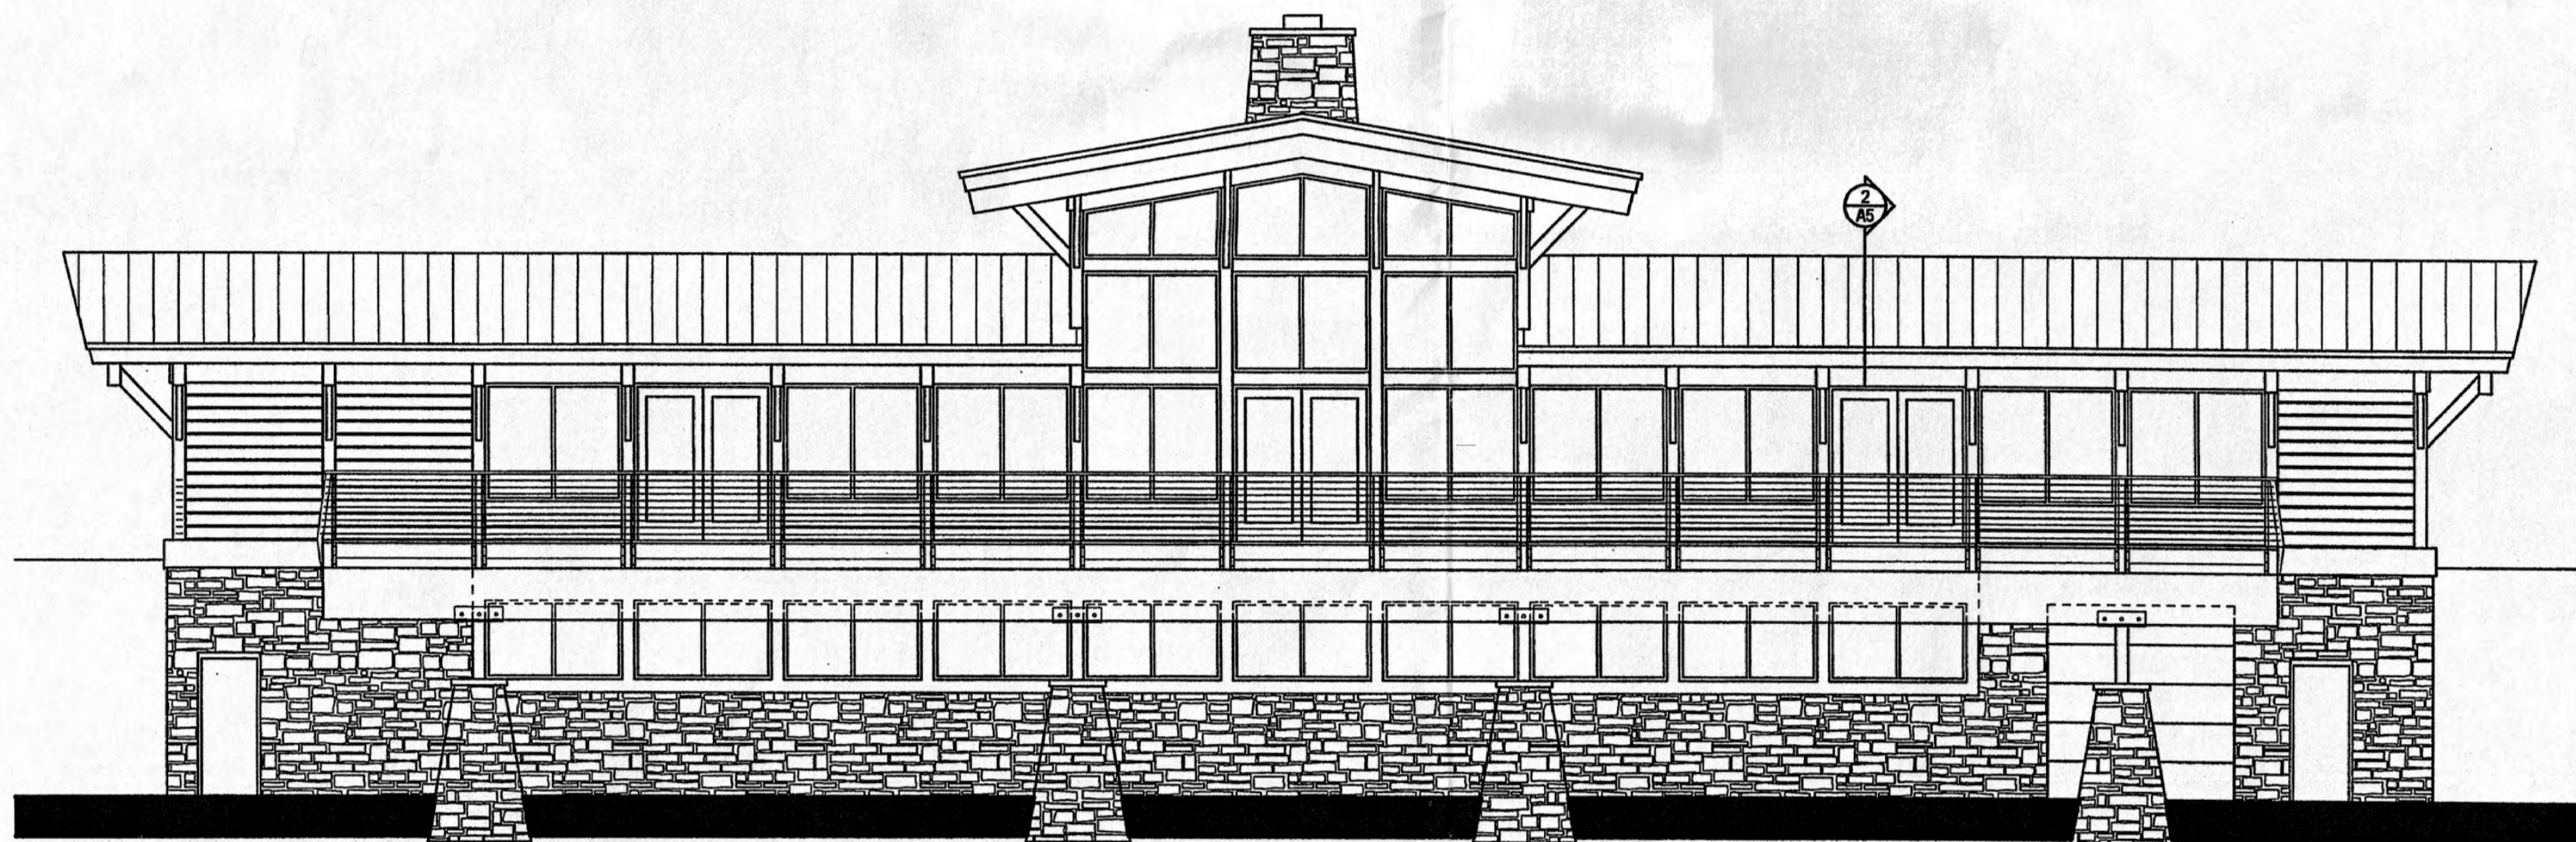

2 SOUTHEAST ELEVATION
A2 1/8" = 1'-0"

A2

9388 ERIN COURT
WOODBURY, MINNESOTA 55129

Tel: 651.769.6865
Fax: 651.459.1358

CONSULTANT

CERTIFICATION

DATE REG. NO.

COMMISSION NO.: 07-11
DRAWN BY: BAC
CHECKED BY: BAC
DATE: MAY 31, 2007
BID ISSUE DATE:
REVISION DATES:

PROJECT TITLE

TRADE RIVER WINERY
GRANTSBERG WISCONSIN


OWNER

TRADE RIVER WINERY


SHEET TITLE

PRODUCTION FLOOR PLAN
AND
NORTHEAST ELEVATION

SHEET NO.
SHEET 4 OF 6

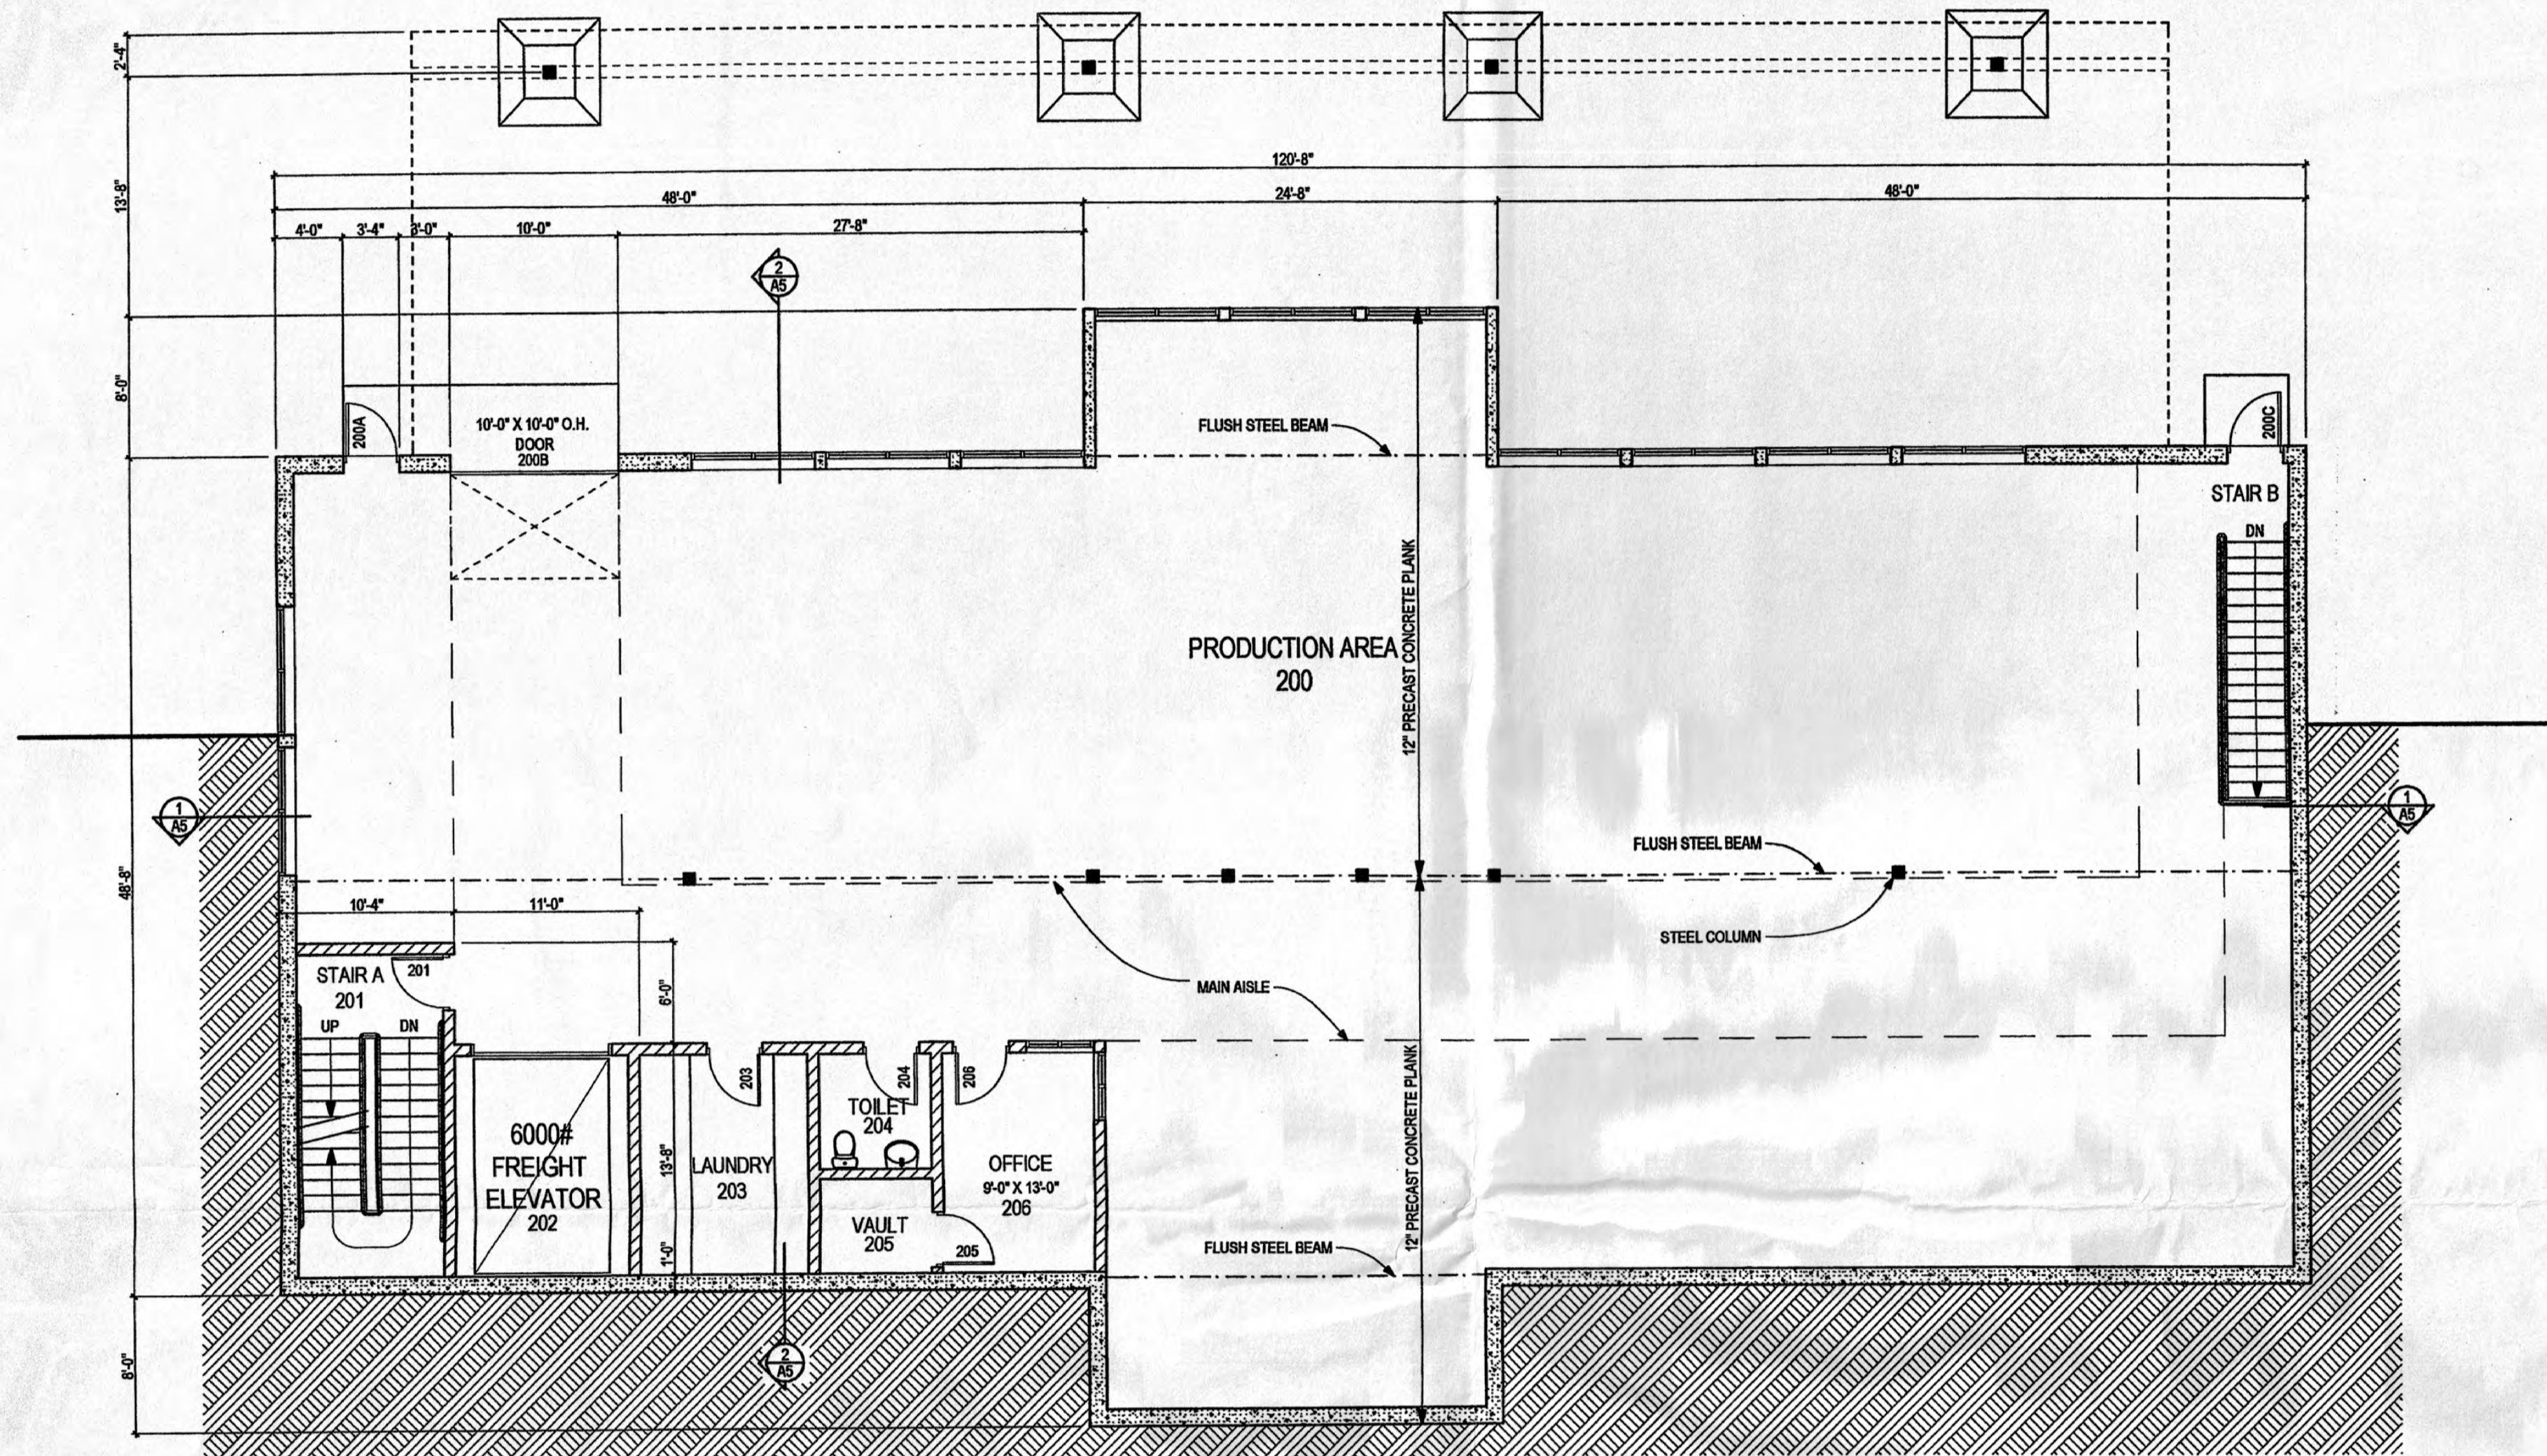

1 PRODUCTION FLOOR PLAN
A3 1/8" = 1'-0"

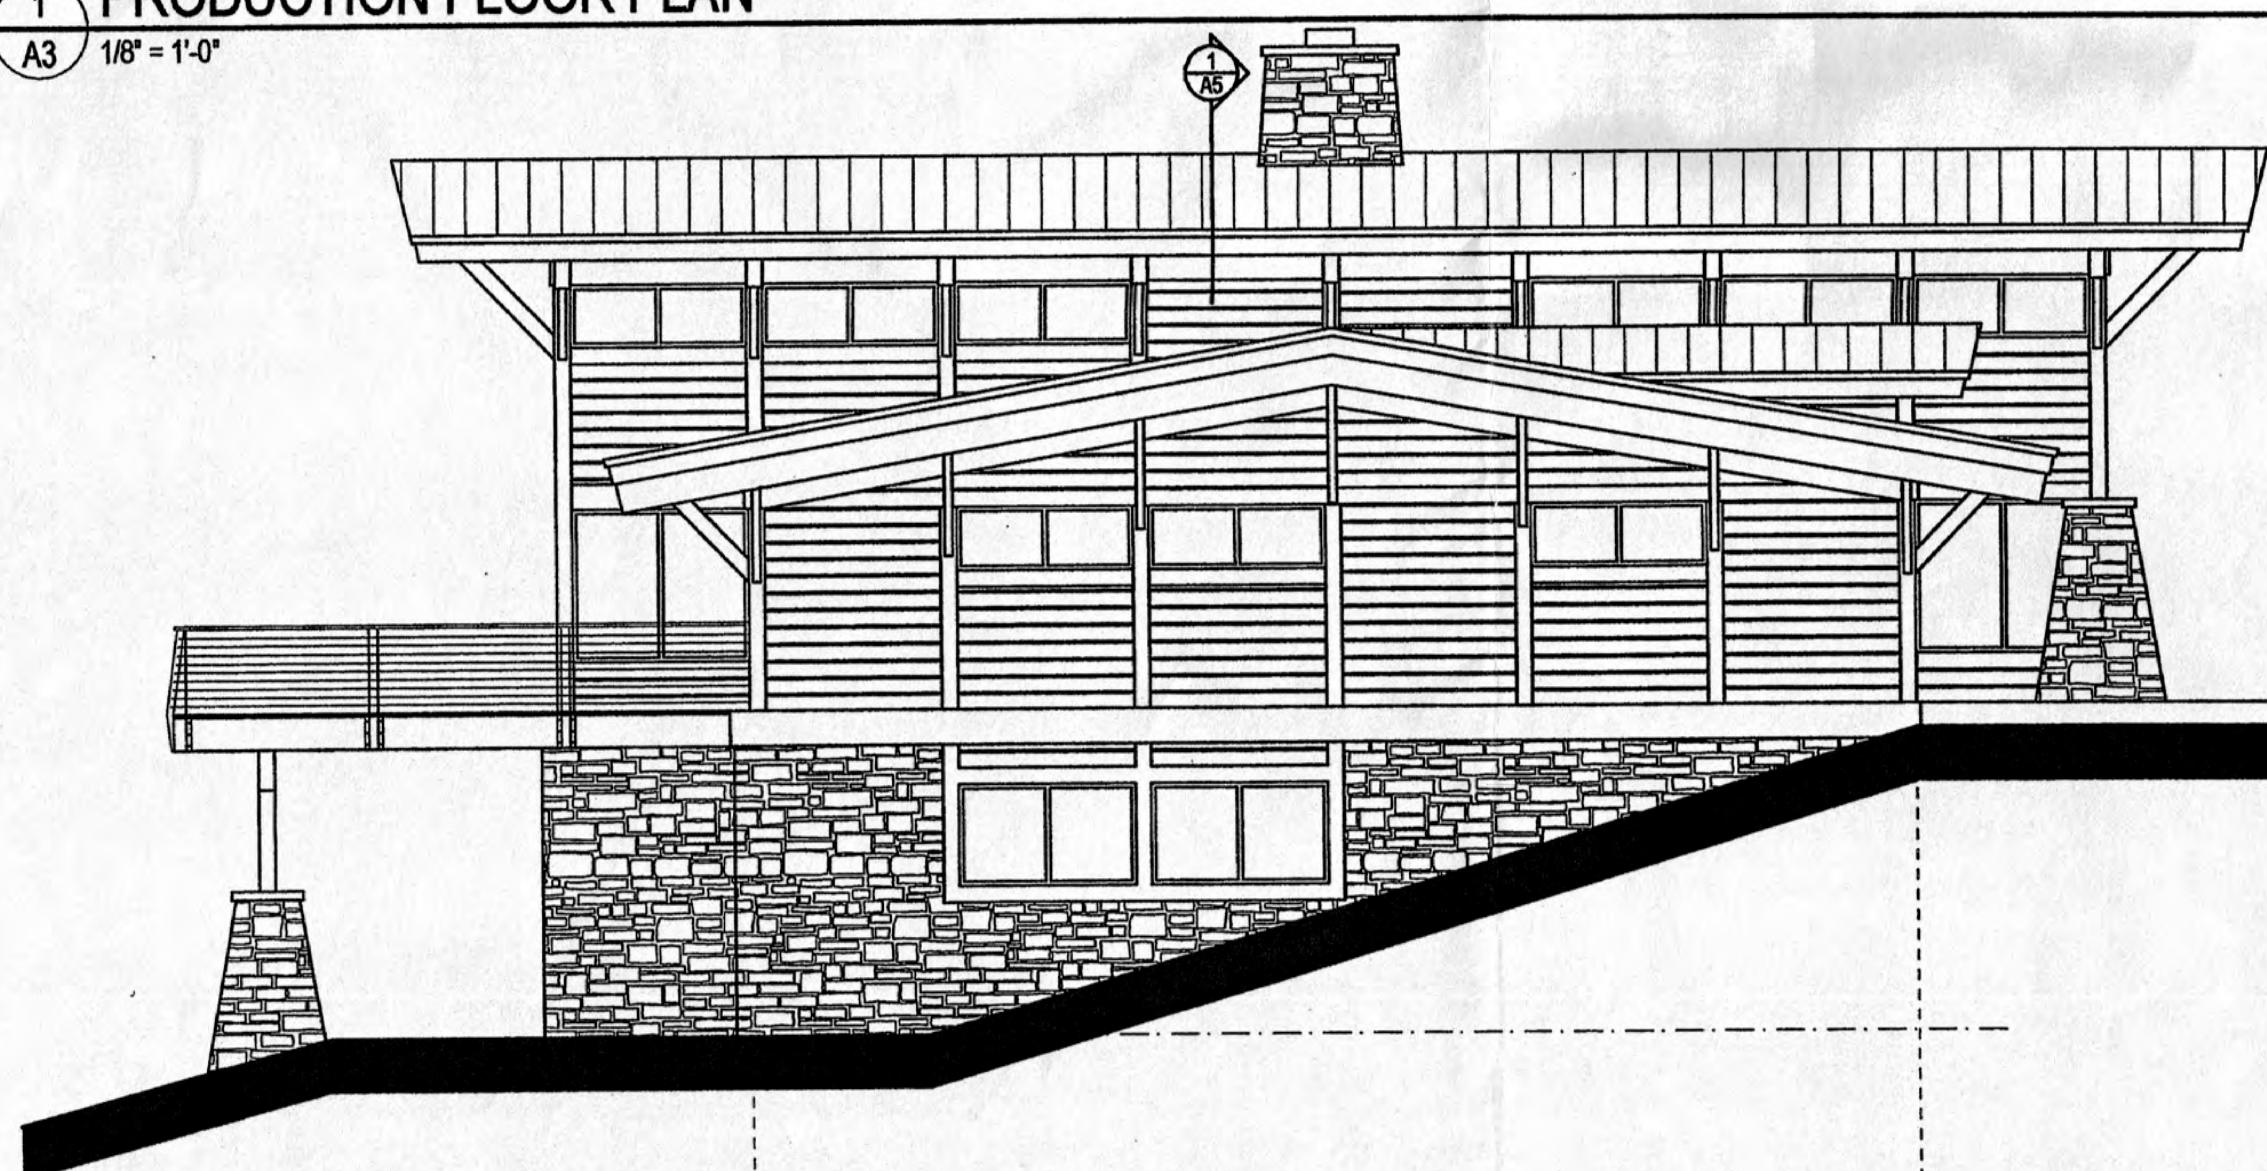

2 NORTHEAST ELEVATION
A3 1/8" = 1'-0"

9388 ERIN COURT
WOODBURY, MINNESOTA 55129

Tel: 651.769.6865
Fax: 651-459-1358

CONSULTANT

CERTIFICATION

DATE REG. NO.

COMMISSION NO.: 07-11

DRAWN BY: BAC

CHECKED BY: BAC

DATE: MAY 31, 2007

BID ISSUE DATE:

REVISION DATES:

PROJECT TITLE

TRADE RIVER WINERY
GRANTSBERG WISCONSIN

OWNER


TRADE RIVER WINERY

SHEET TITLE


CELLAR FLOOR PLAN AND
SOUTHWEST ELEVATION

A4

SHEET NO.
SHEET 5 OF 6

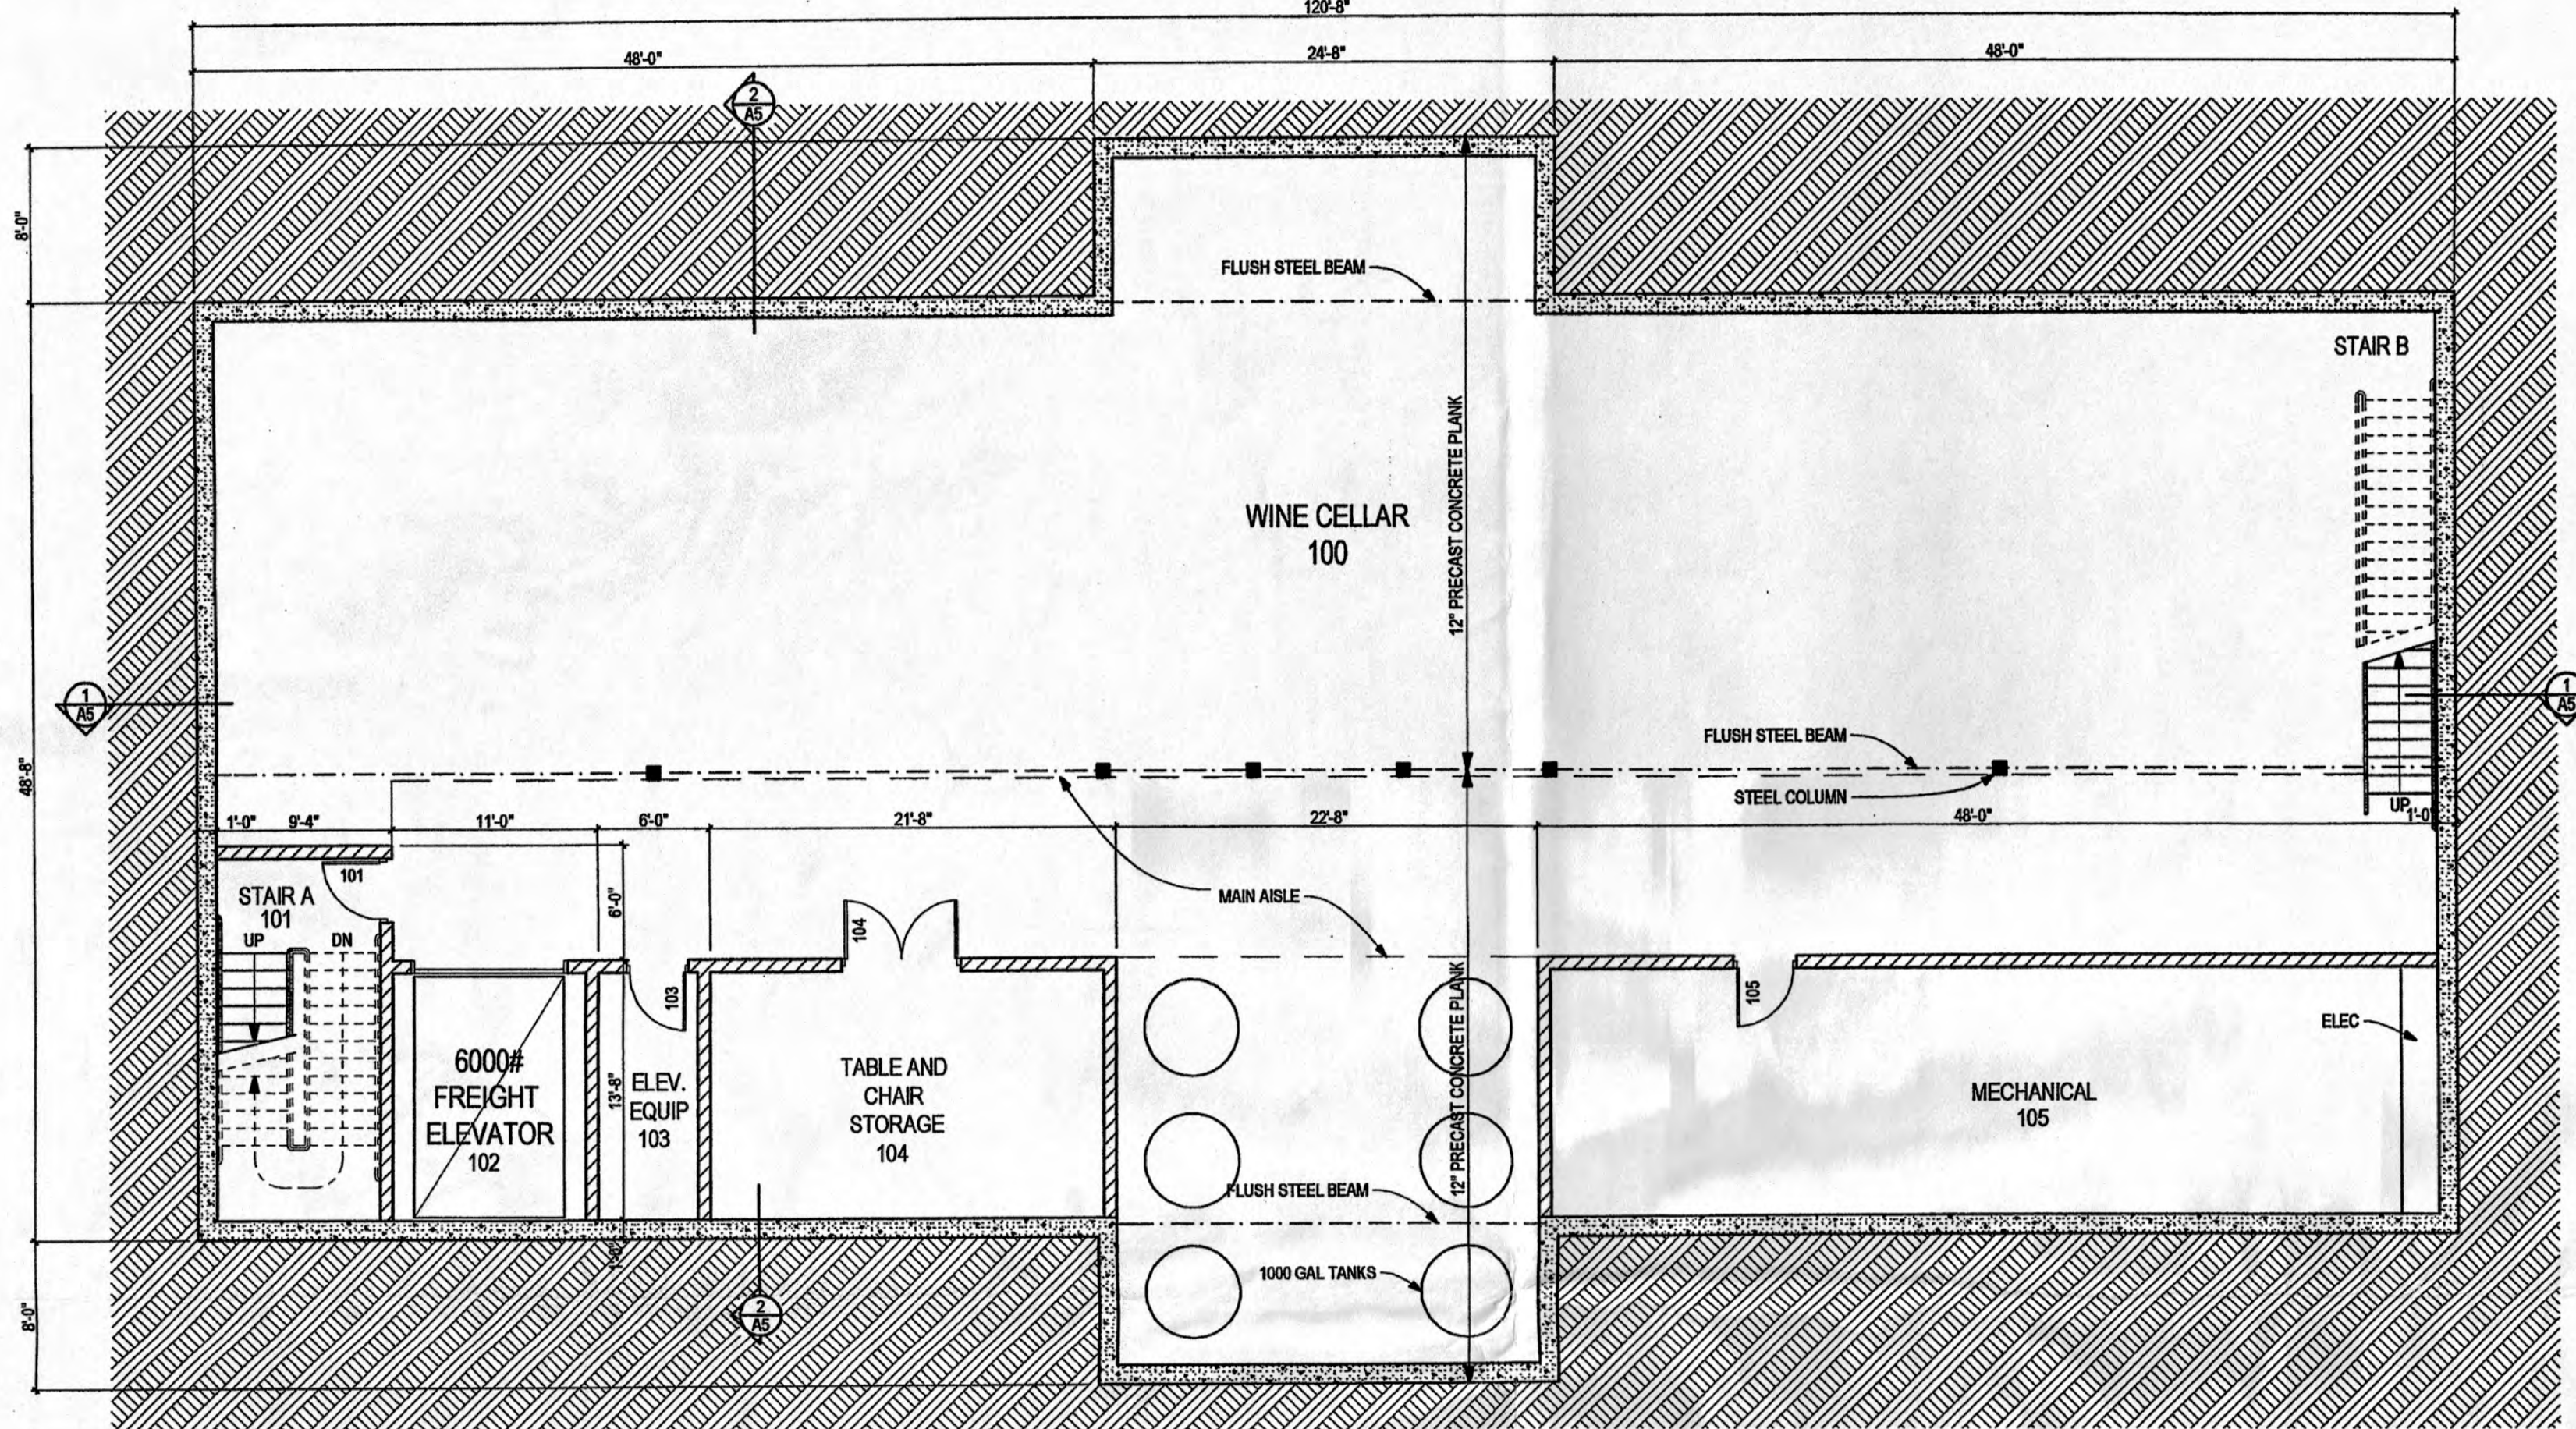

1 CELLAR FLOOR PLAN
A4 1/8" = 1'-0"

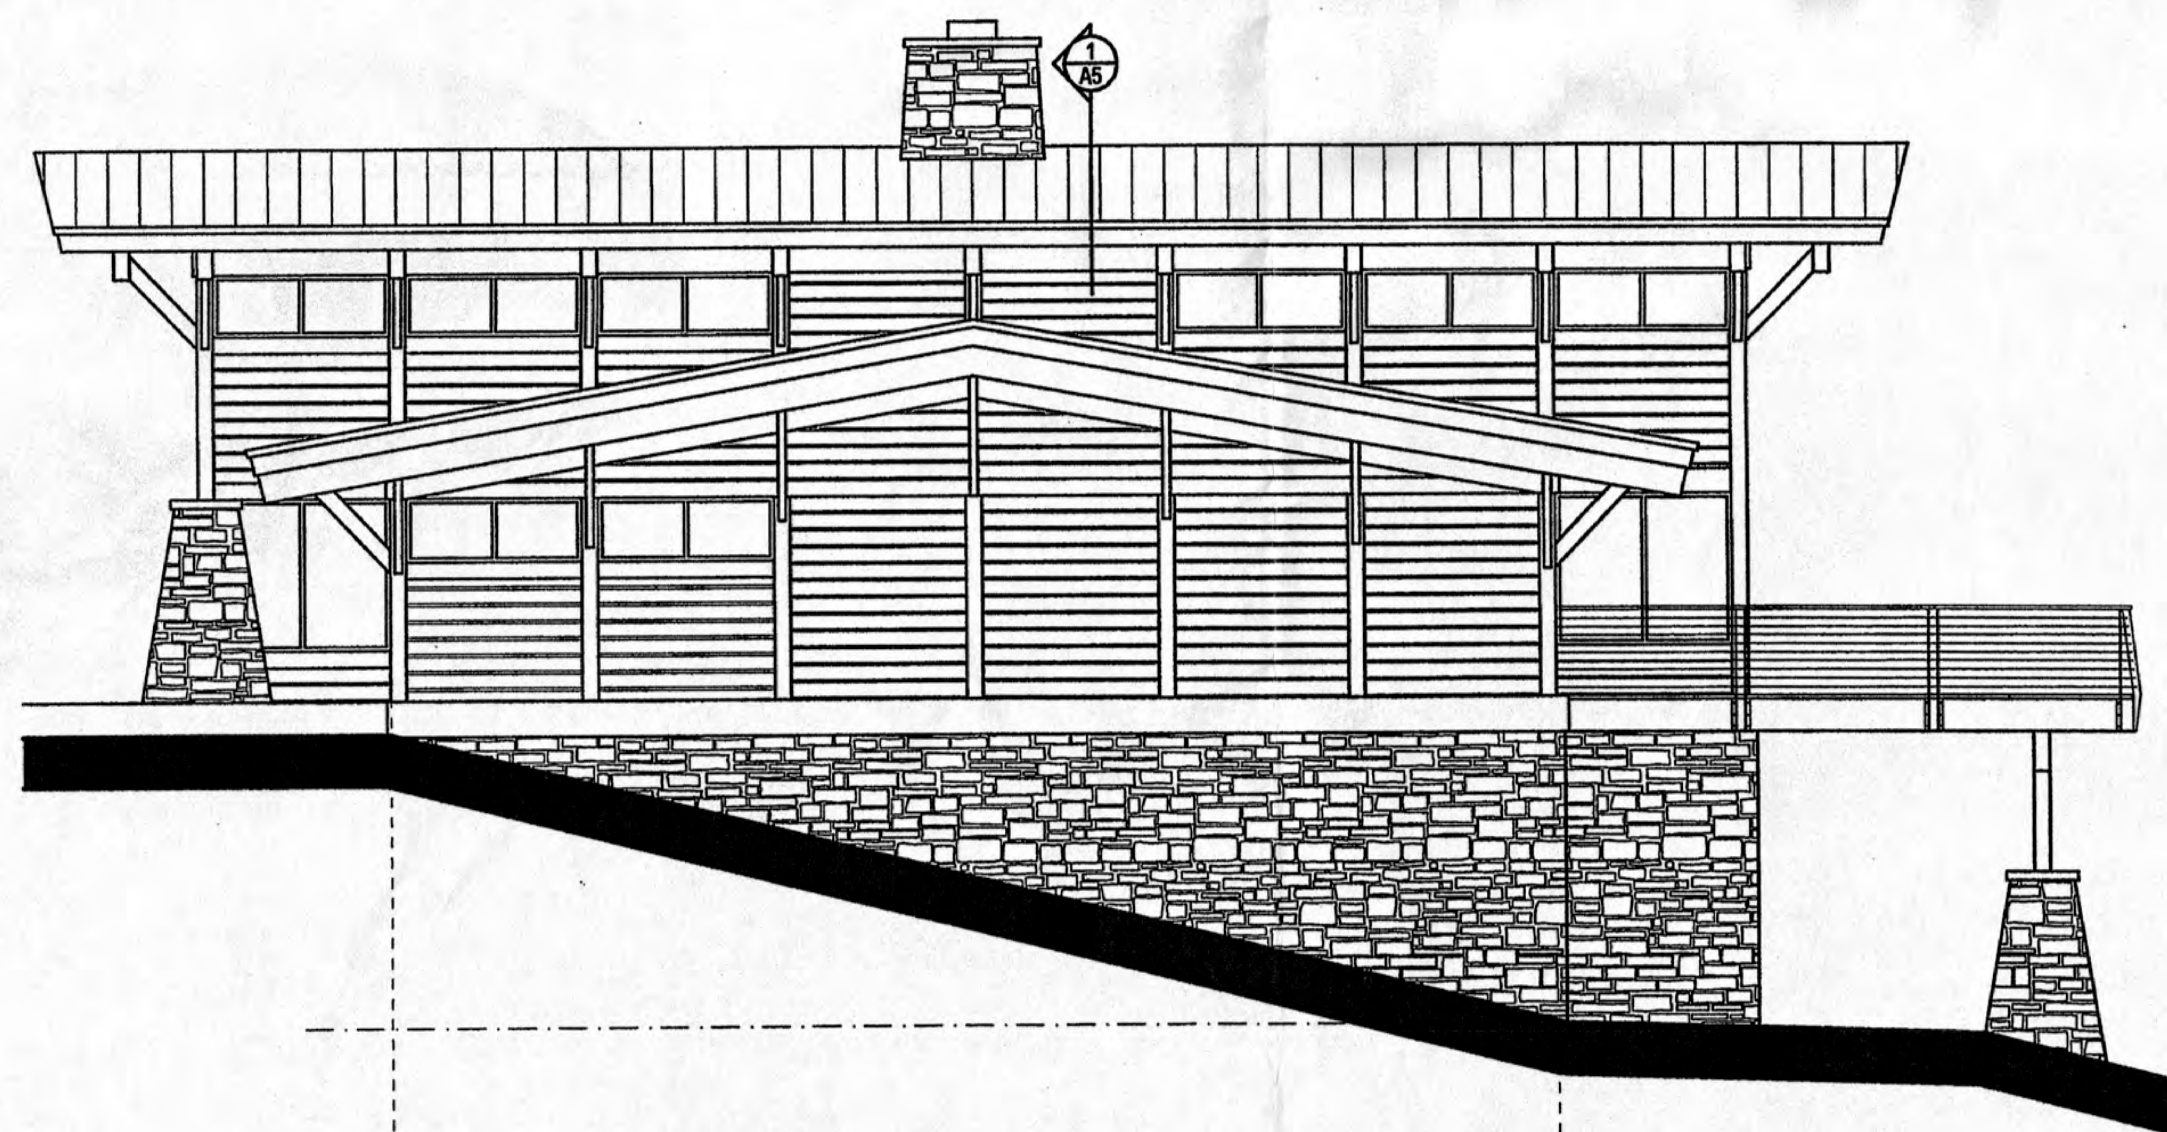

2 SOUTHWEST ELEVATION
A4 1/8" = 1'-0"

9388 ERIN COURT
WOODBURY, MINNESOTA 55129

Tel: 651.769.6865
Fax: 651.459.1358

CONSULTANT

CERTIFICATION

DATE REG. NO.

COMMISSION NO.: 07-11
DRAWN BY: BAC
CHECKED BY: BAC
DATE: MAY 31, 2007
BID ISSUE DATE:
REVISION DATES:

PROJECT TITLE


TRADE RIVER WINERY
GRANTSBERG WISCONSIN

OWNER


TRADE RIVER WINERY

SHEET TITLE

BUILDING SECTIONS

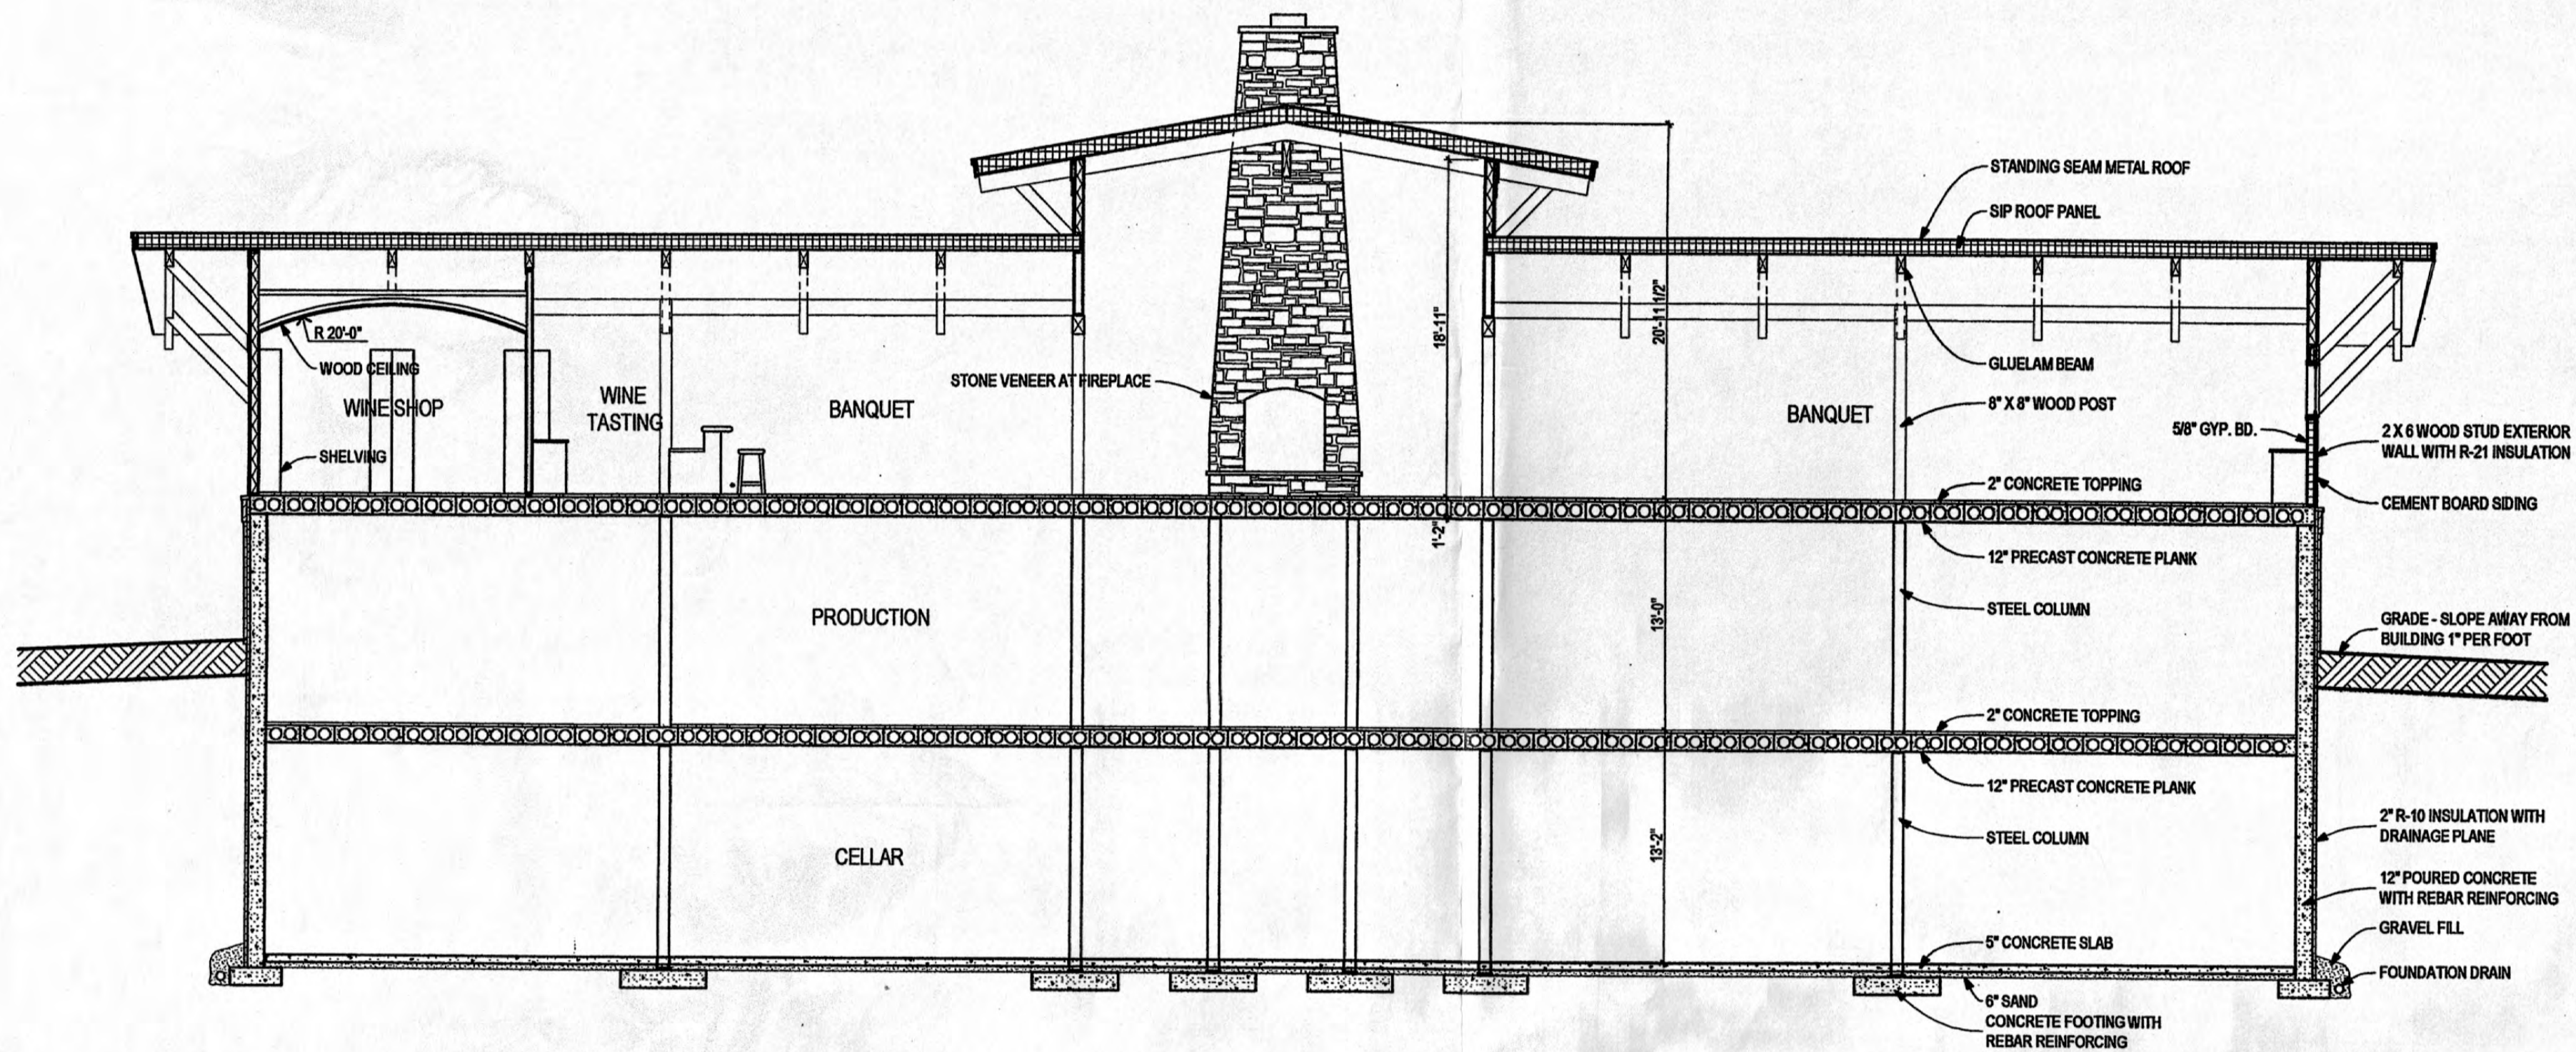

1 SECTION A
A5 1/8" = 1'-0"

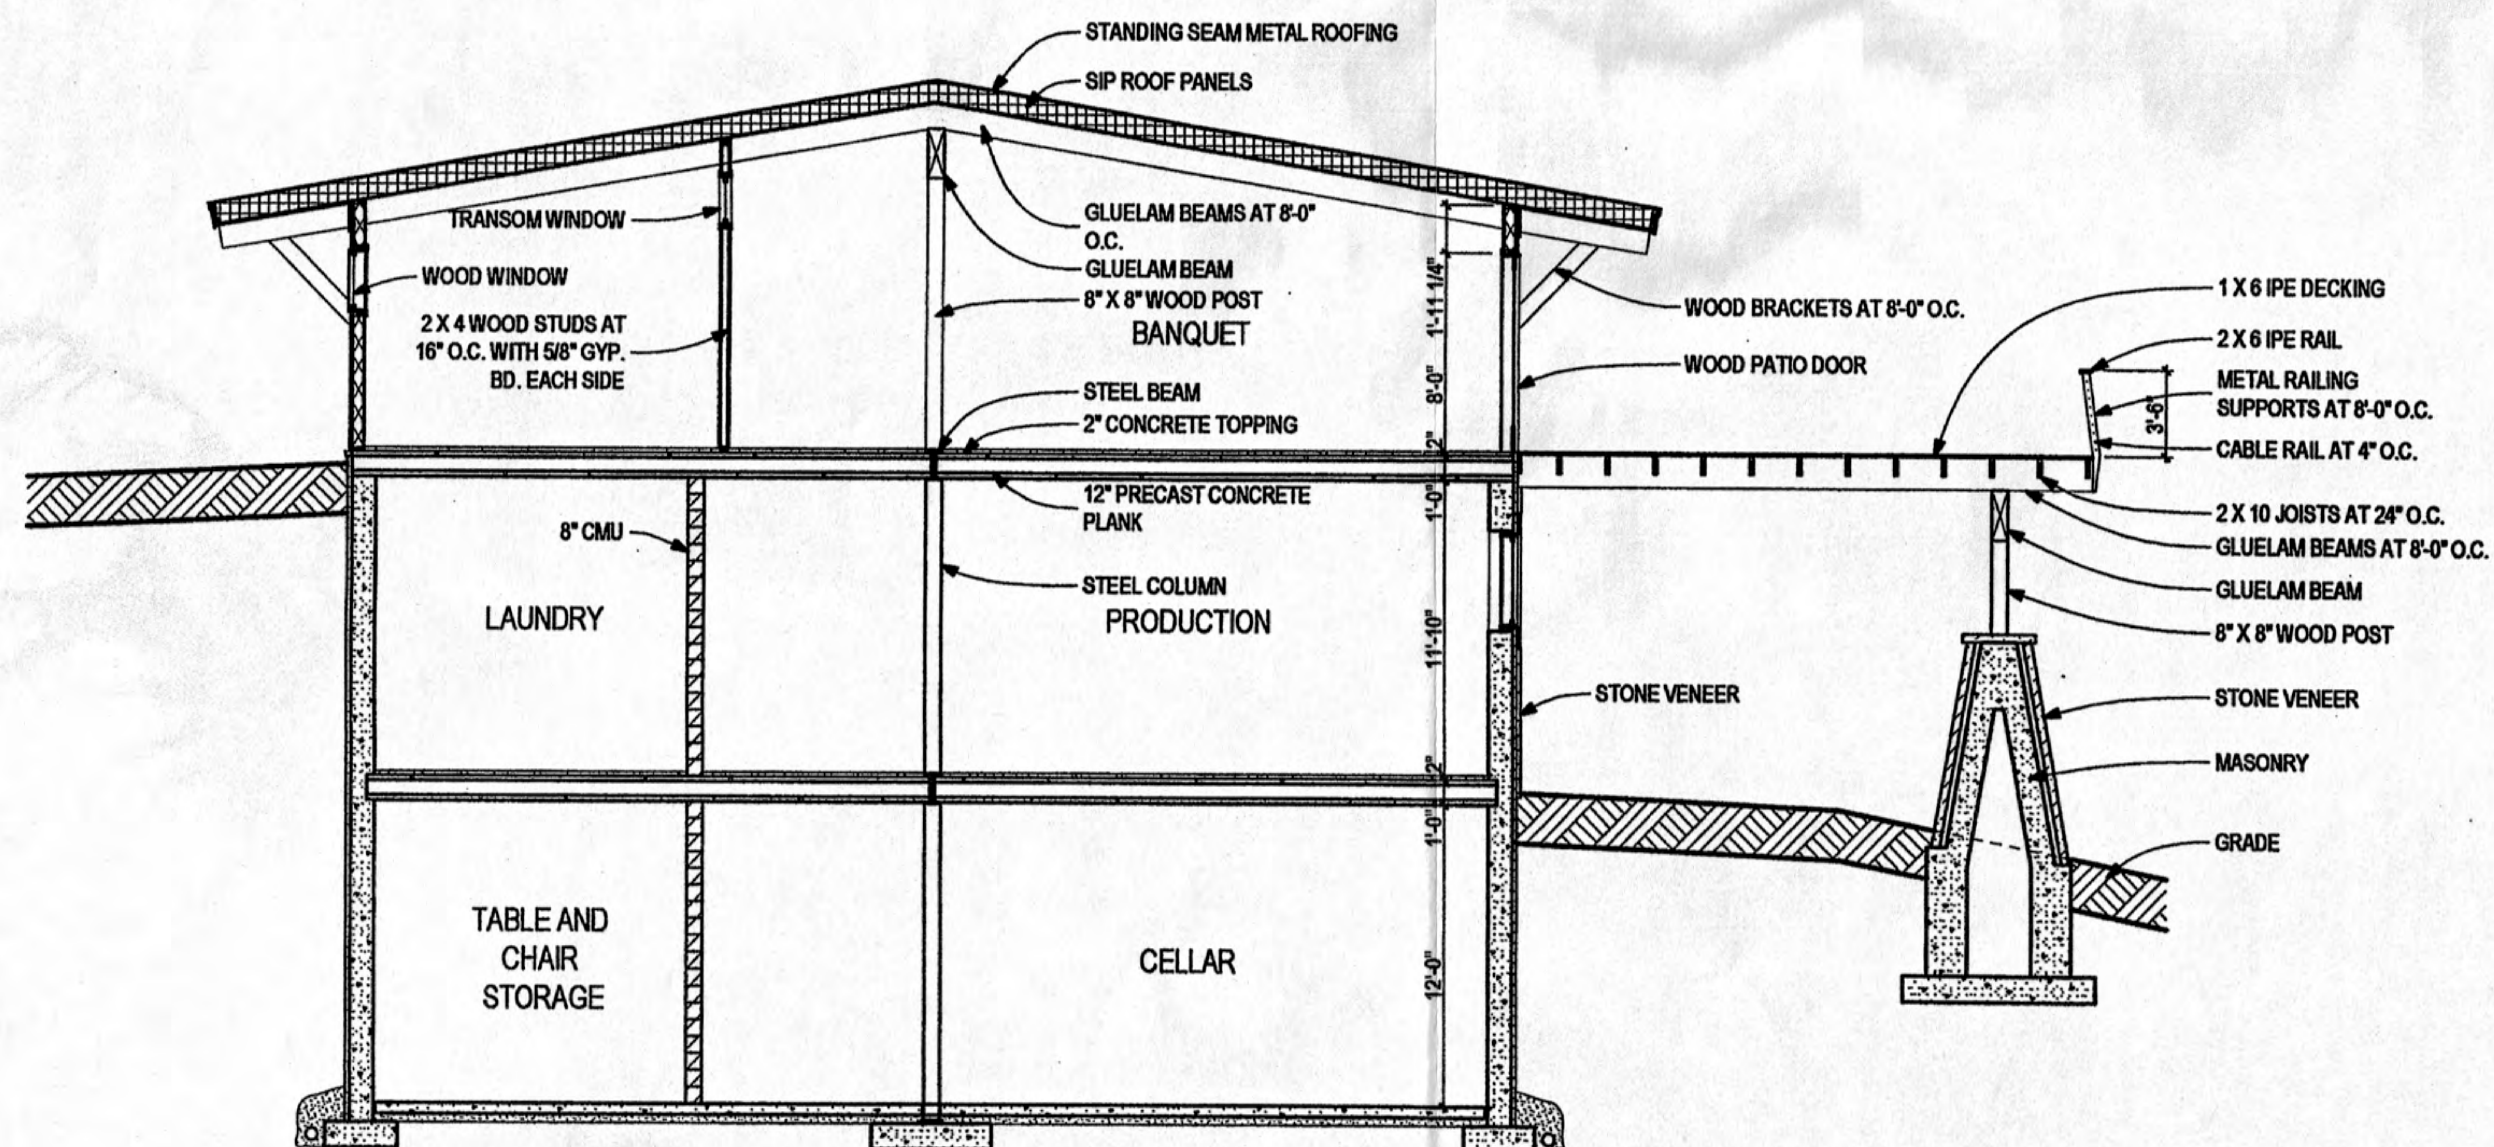

2 SECTION B
A5 1/8" = 1'-0"



2006 Burnett County Aerial Photo 2008 NAIP Aerial Photo
Trade Lake Section 21